WASHINGTON

SULLIVAN COUNTY

CHESHIRE COUNTY

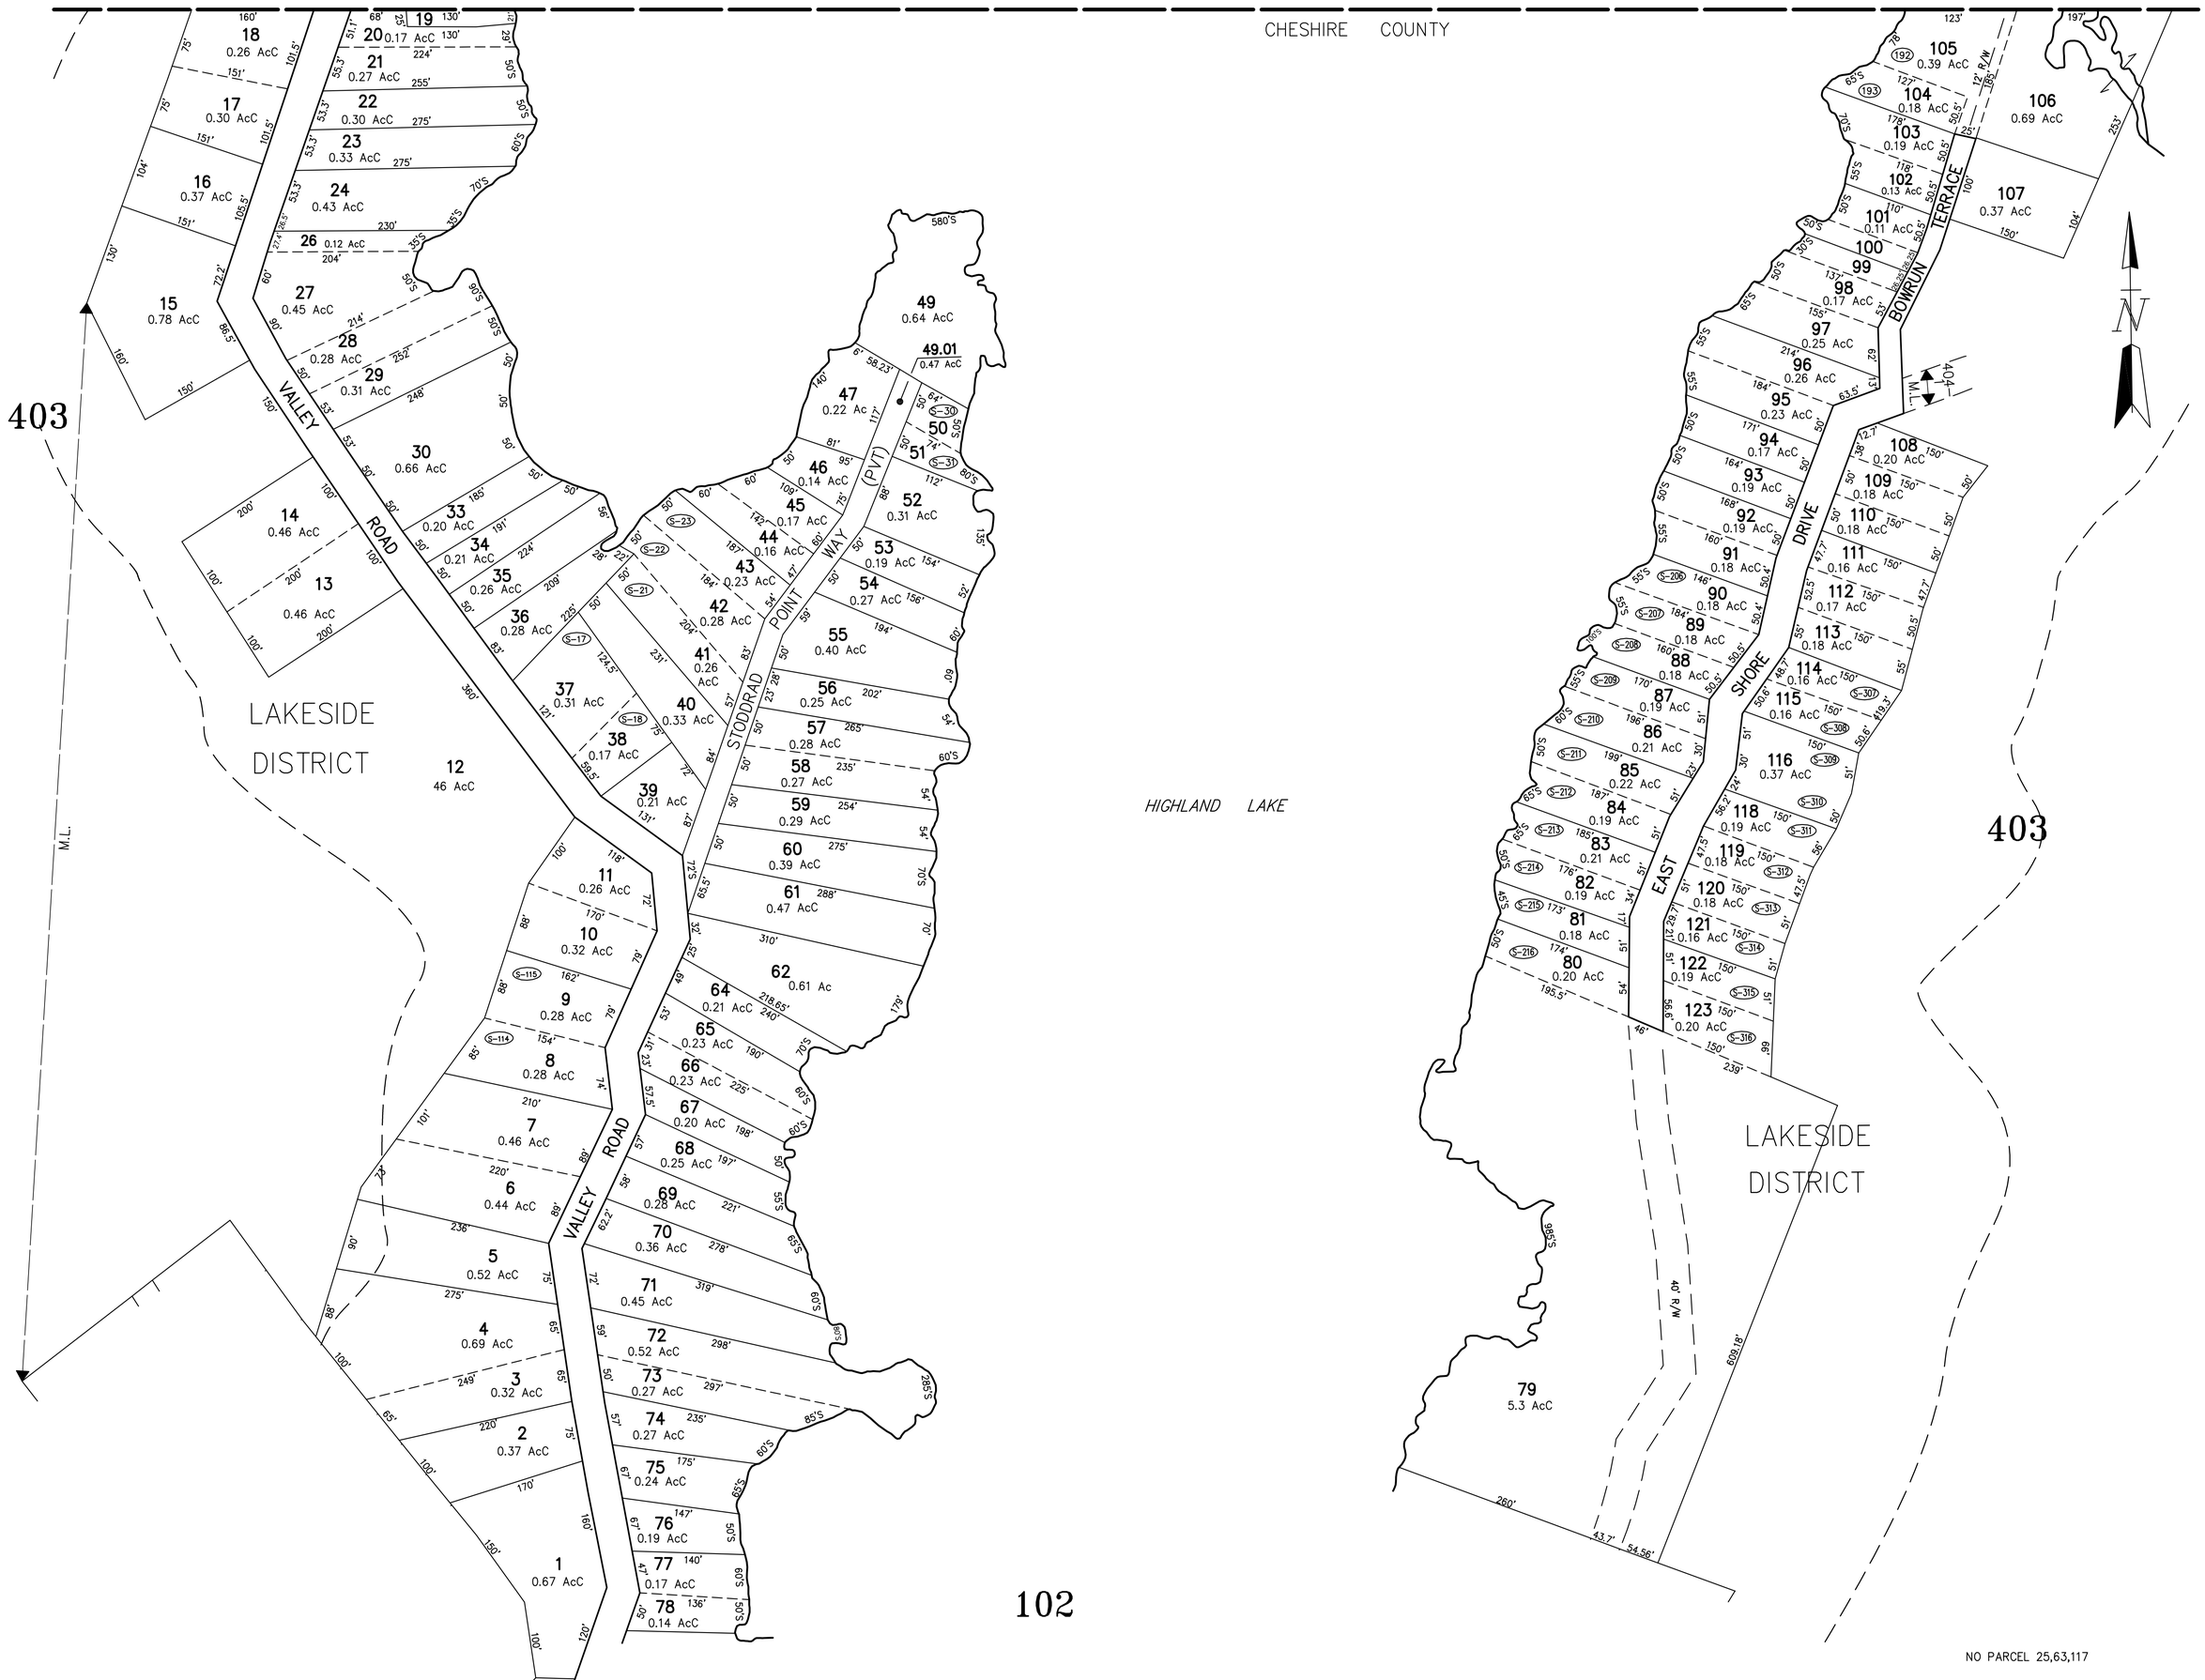

DATE FLIGHT			LEGEND	SCALE	TOWN OF	MAP NO.
APRIL 27, 1984	THIS MAP IS FOR ASSESSMENT PURPOSES ONLY. IT IS NOT VALID FOR LEGAL DESCRIPTION NOR CONVEYANCE.	CAI Technologies Precision Mapping. Geospatial Solutions. 11 PLEASANT STREET, LITTLETON, NH 03561 800.322.4540 - WWW.CAI-TECH.COM	ADJACENT SHEET No. 102	1 INCH = 100' FEET	STODDARD	101
DATE DELIVERY SEPT. 3, 1985			AREA CALCULATED 8 AcC			
			AREA SURVEYED 8.3 Ac			
			BLOCK LIMIT			
			BLOCK NUMBER 02		REVISED THROUGH	

COMMON OWNERSHIP / OR
DEVELOPMENT LOT No. 2
MATCH LINE M.L.
RIGHT OF WAY R/W
SCALED DIMENSION S

FEET 100 0 100 200
METERS 50 0 50