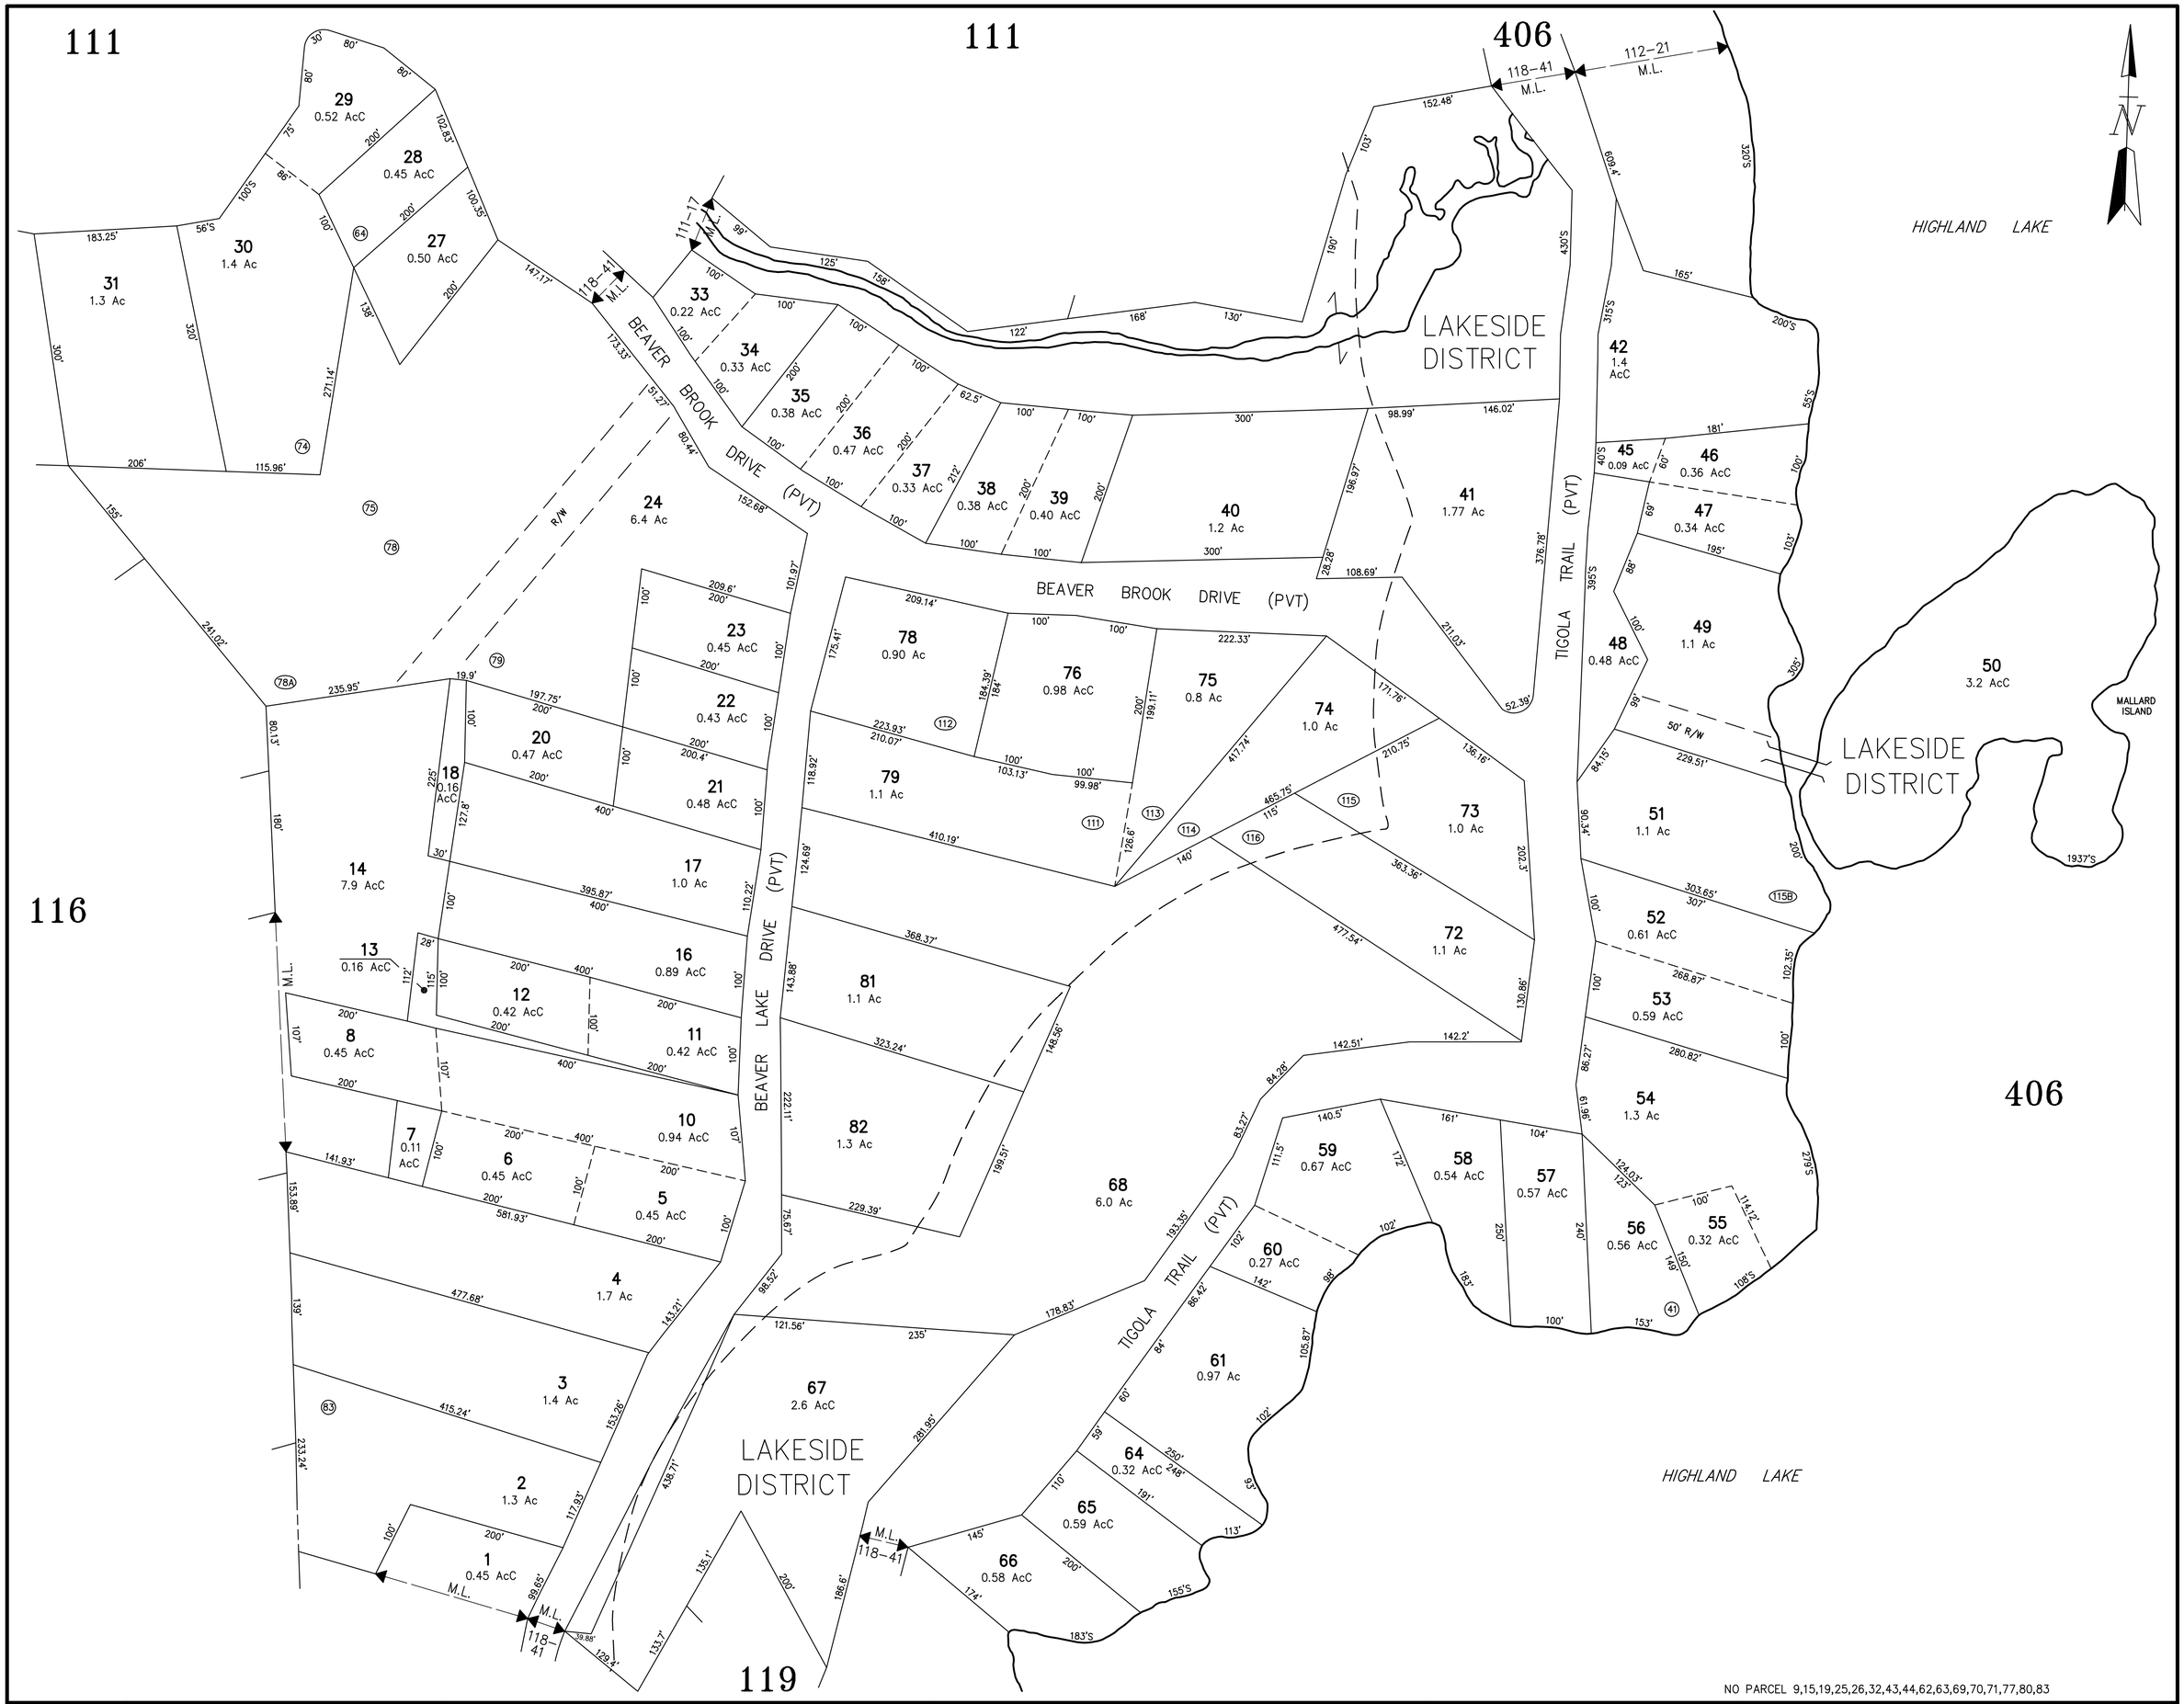

NO PARCEL 9,15,19,25,26,32,43,44,62,63,69,70,71,77,80,83

DATE FLIGHT			LEGEND	SCALE	TOWN OF	MAP NO.
APRIL 27, 1984	THIS MAP IS FOR ASSESSMENT PURPOSES ONLY. IT IS NOT VALID FOR LEGAL DESCRIPTION NOR CONVEYANCE.	CAI Technologies Precision Mapping. Geospatial Solutions. 11 PLEASANT STREET, LITTLETON, NH 03561 800.322.4540 - WWW.CAI-TECH.COM	ADJACENT SHEET No. / AREA CALCULATED 8 AcC / AREA SURVEYED 8.3 Ac / BLOCK LIMIT / BLOCK NUMBER 02 / COMMON OWNERSHIP / OR / DEVELOPMENT LOT No. / MATCH LINE / RIGHT OF WAY / SCALED DIMENSION S	1 INCH = 100' FEET (FEET: 100 0 100 200; METERS: 50 0 50)	STODDARD	115
DATE DELIVERY SEPT. 3, 1985					REVISED THROUGH	