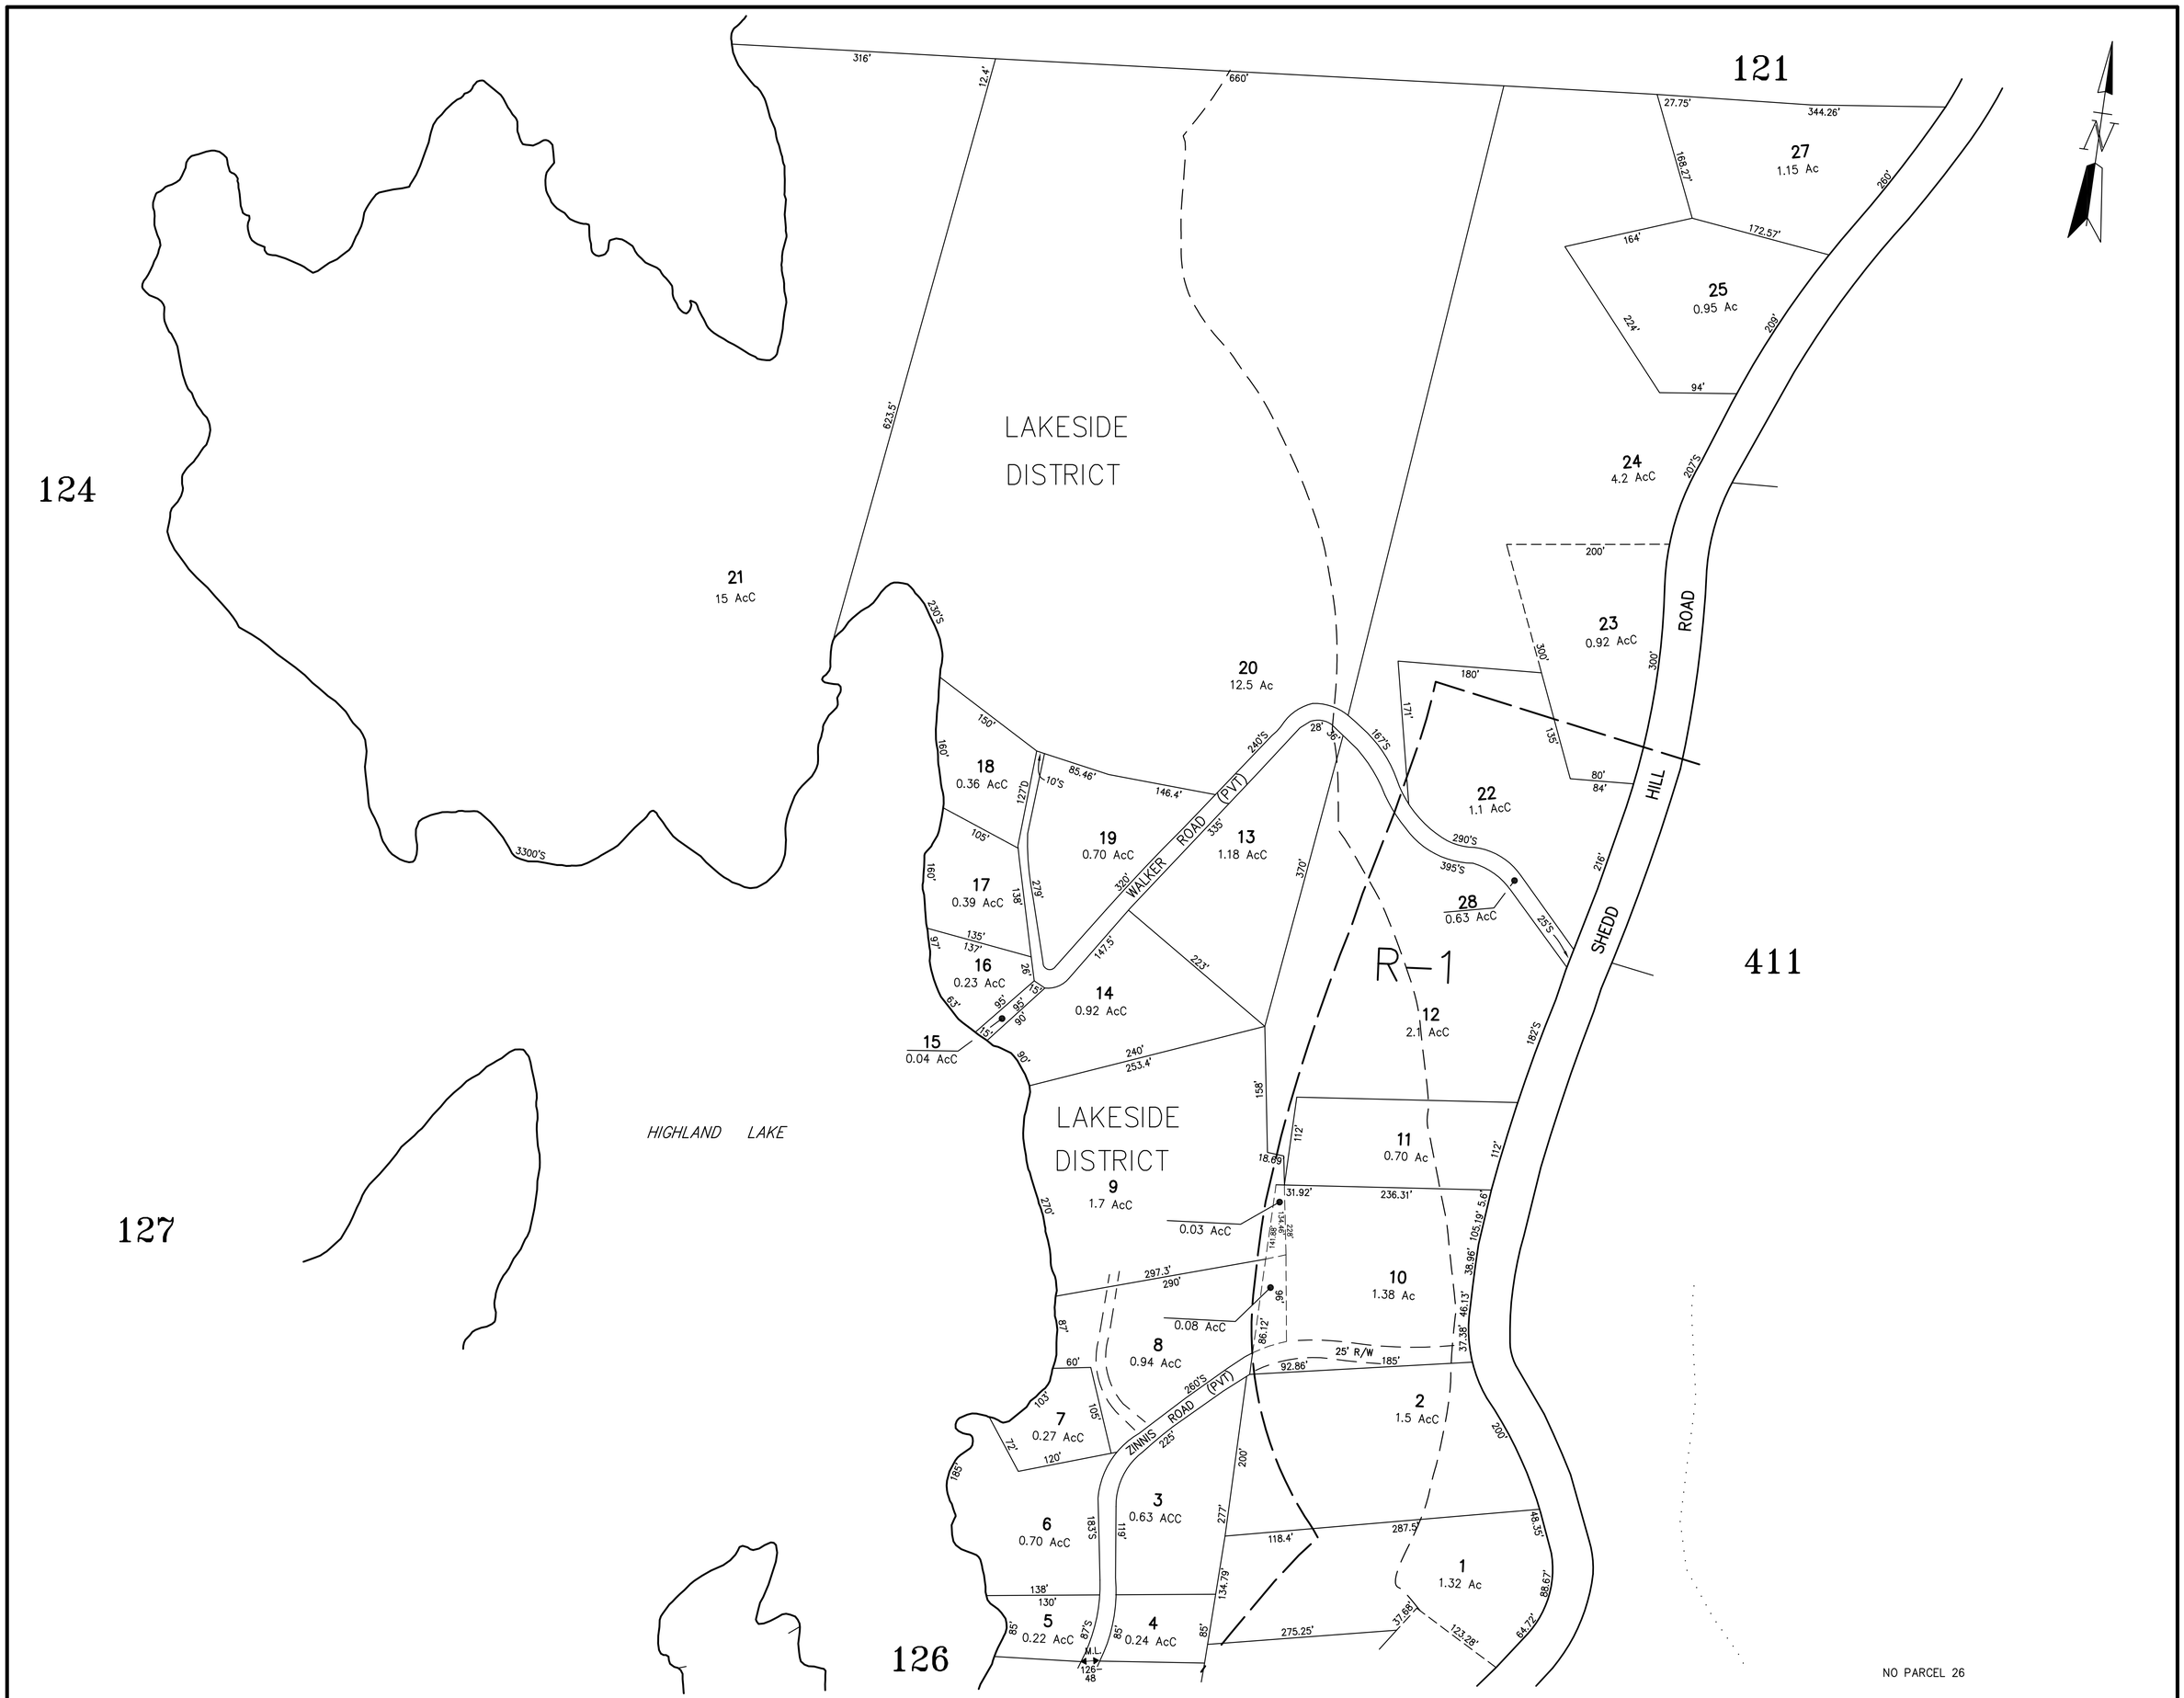

DATE FLIGHT			LEGEND	SCALE	TOWN OF	MAP NO.
APRIL 27, 1984	THIS MAP IS FOR ASSESSMENT PURPOSES ONLY. IT IS NOT VALID FOR LEGAL DESCRIPTION NOR CONVEYANCE.	CAI Technologies Precision Mapping. Geospatial Solutions.	ADJACENT SHEET No. 102	1 INCH = 100' FEET	STODDARD	125
DATE DELIVERY		11 PLEASANT STREET, LITTLETON, NH 03561	AREA CALCULATED 8 AcC	FEET 100 0 100 200		
SEPT. 3, 1985		800.322.4540 - WWW.CAI-TECH.COM	AREA SURVEYED 8.3 Ac	METERS 50 0 50	REVISED THROUGH	
			BLOCK LIMIT			
			BLOCK NUMBER 02			

COMMON OWNERSHIP
DEVELOPMENT LOT No.
MATCH LINE
RIGHT OF WAY
SCALED DIMENSION