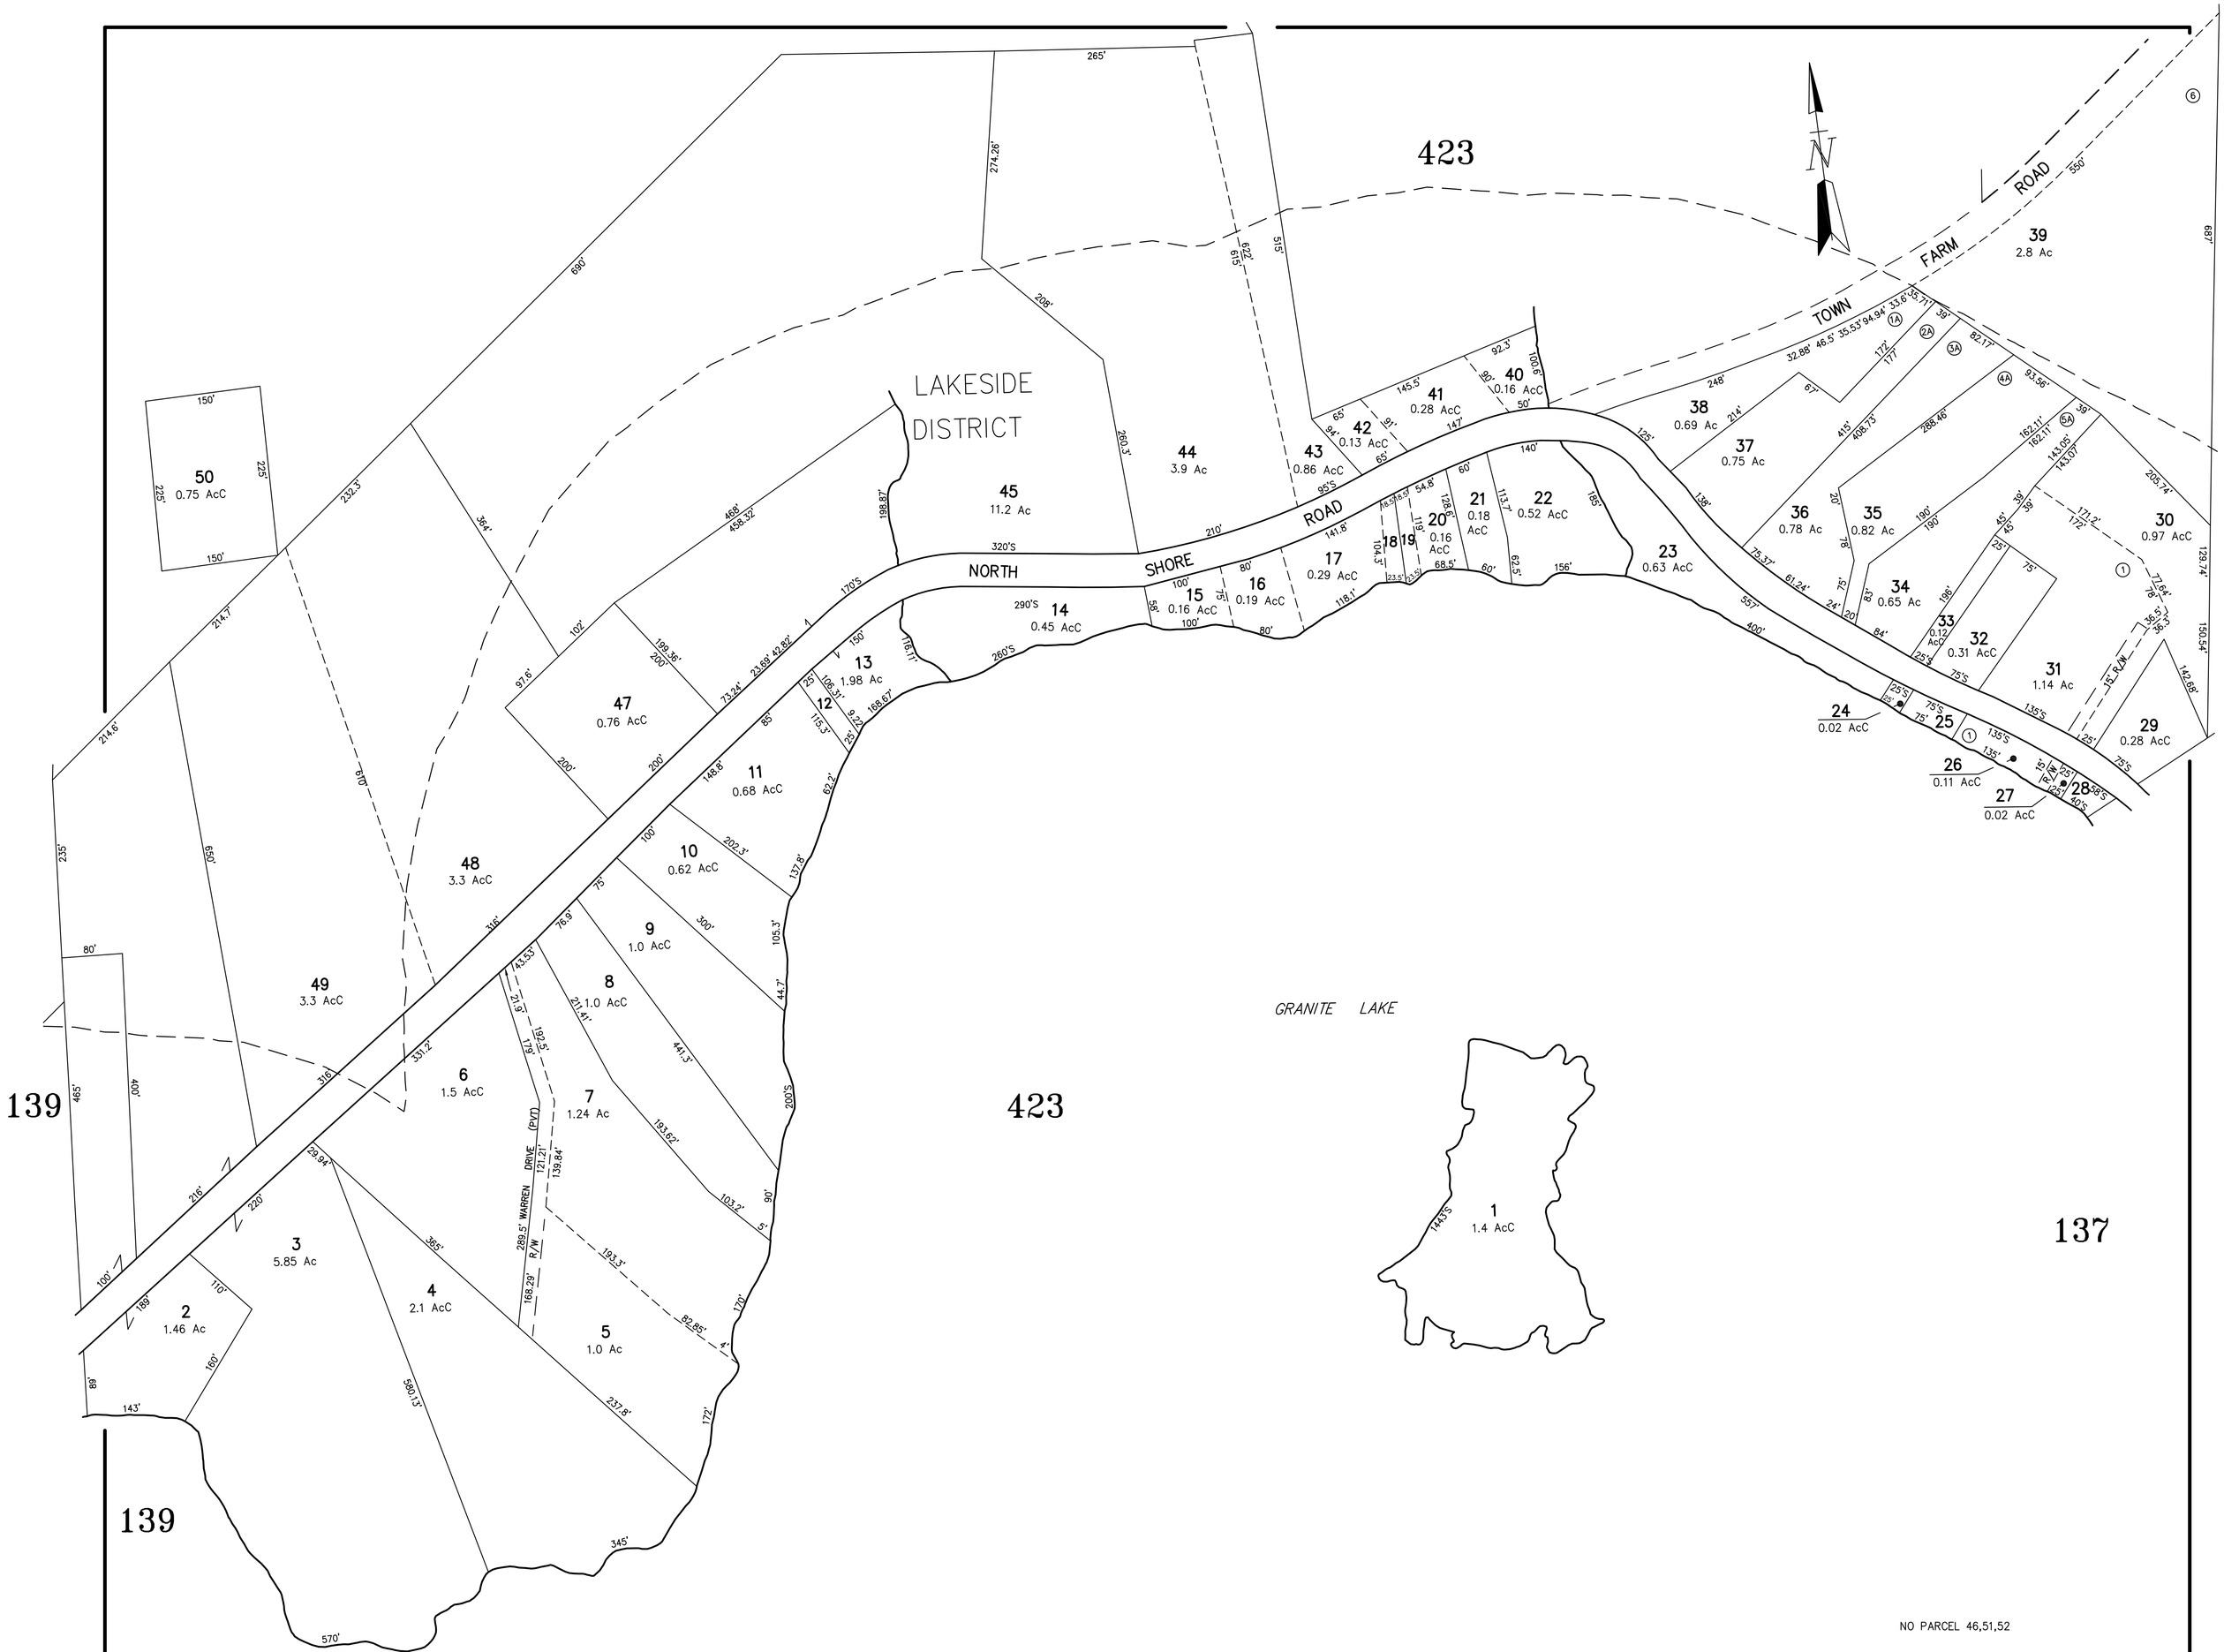

NO PARCEL 46,51,52

DATE FLIGHT	THIS MAP IS FOR ASSESSMENT PURPOSES ONLY. IT IS NOT VALID FOR LEGAL DESCRIPTION NOR CONVEYANCE.	CAI Technologies Precision Mapping. Geospatial Solutions. 11 PLEASANT STREET, LITTLETON, NH 03561 800.322.4540 - WWW.CAI-TECH.COM	LEGEND	SCALE	TOWN OF	MAP NO.
APRIL 27, 1984			ADJACENT SHEET No. 102 AREA CALCULATED 8 AcC AREA SURVEYED 8.3 Ac BLOCK LIMIT BLOCK NUMBER 02 COMMON OWNERSHIP DEVELOPMENT LOT No. OR (2) MATCH LINE M.L. RIGHT OF WAY R/W SCALED DIMENSION S	1 INCH = 100' FEET FEET 100 0 100 200 METERS 50 0 50	STODDARD	138
DATE DELIVERY SEPT. 3, 1985					REVISED THROUGH	