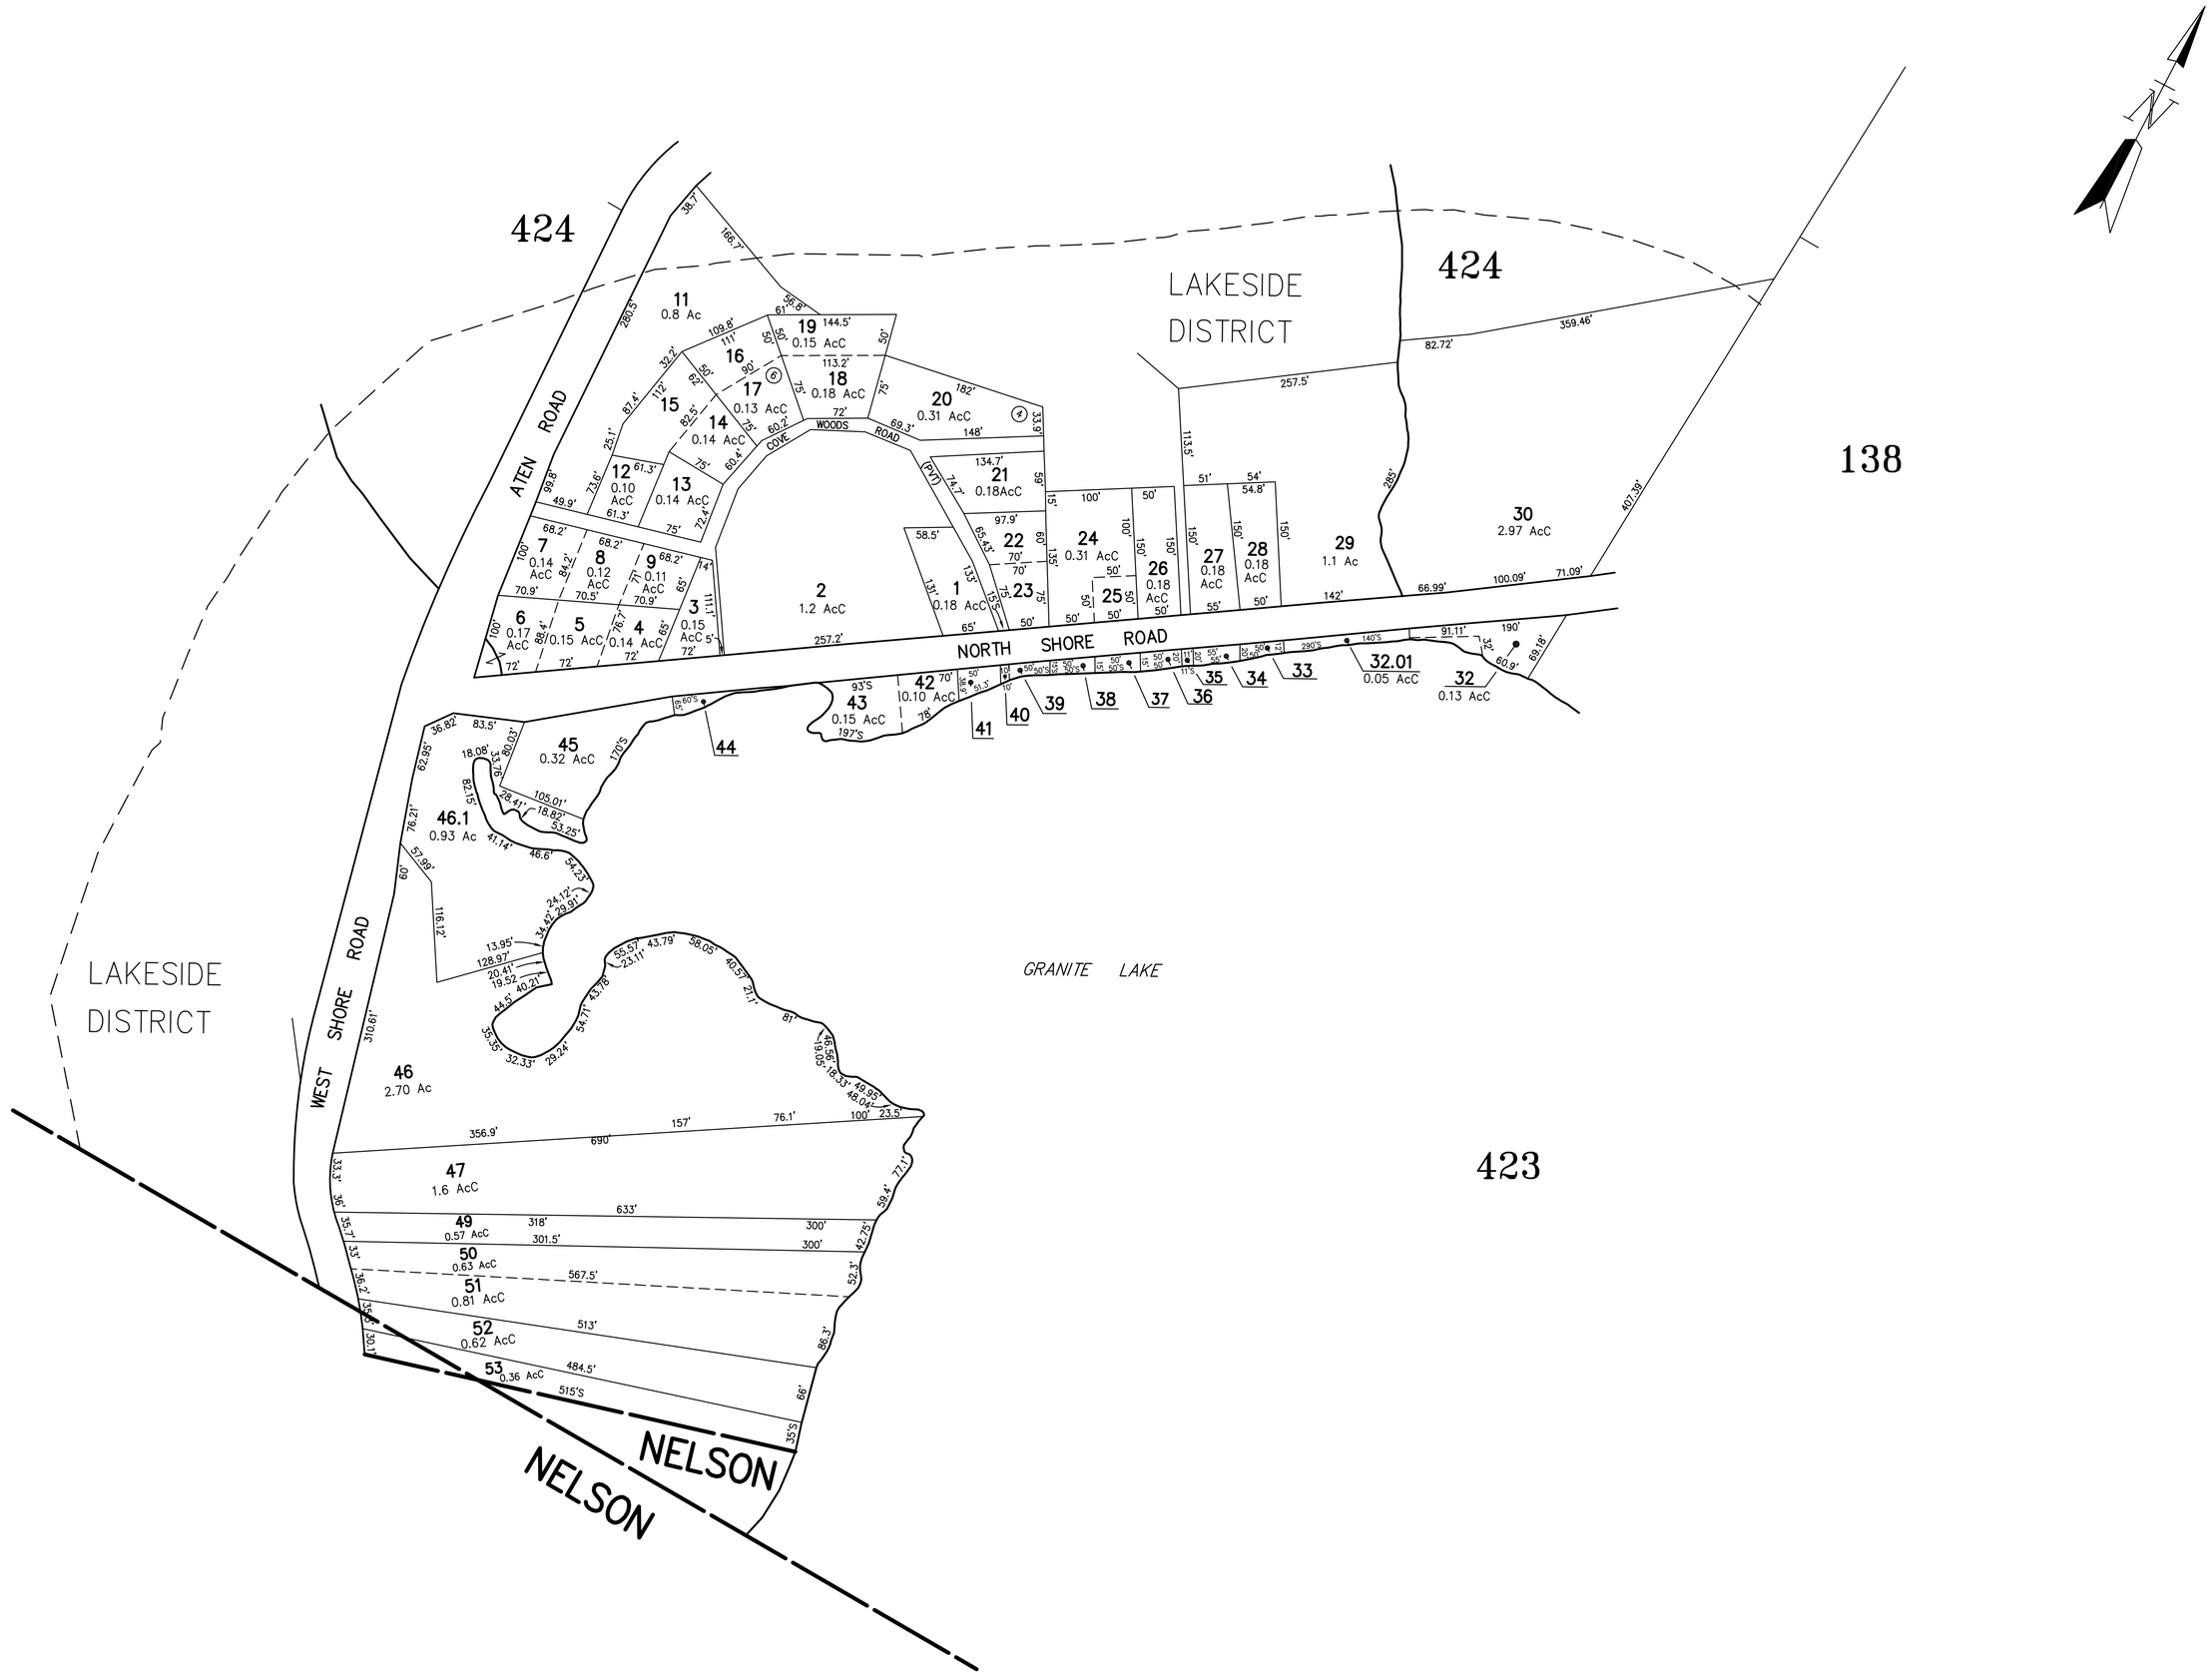


NO PARCEL 10,31,48

| DATE FLIGHT | | | LEGEND | SCALE | TOWN OF | MAP NO. |
|---|---|---|---|---|---|---|
| APRIL 27, 1984 | THIS MAP IS FOR ASSESSMENT PURPOSES ONLY. IT IS NOT VALID FOR LEGAL DESCRIPTION NOR CONVEYANCE. | CAI Technologies Precision Mapping. Geospatial Solutions. | ADJACENT SHEET No. 102 | 1 INCH = 100' FEET | STODDARD | 139 |
| DATE DELIVERY | | 11 PLEASANT STREET, LITTLETON, NH 03561 | AREA CALCULATED 8 AcC | FEET 100 0 100 200 | | |
| SEPT. 3, 1985 | | 800.322.4540 - WWW.CAI-TECH.COM | AREA SURVEYED 8.3 Ac | METERS 50 0 50 | REVISED THROUGH | |

LEGEND: BLOCK LIMIT; BLOCK NUMBER 02; COMMON OWNERSHIP; DEVELOPMENT LOT No. OR 2; MATCH LINE M.L.; RIGHT OF WAY R/W; SCALED DIMENSION S