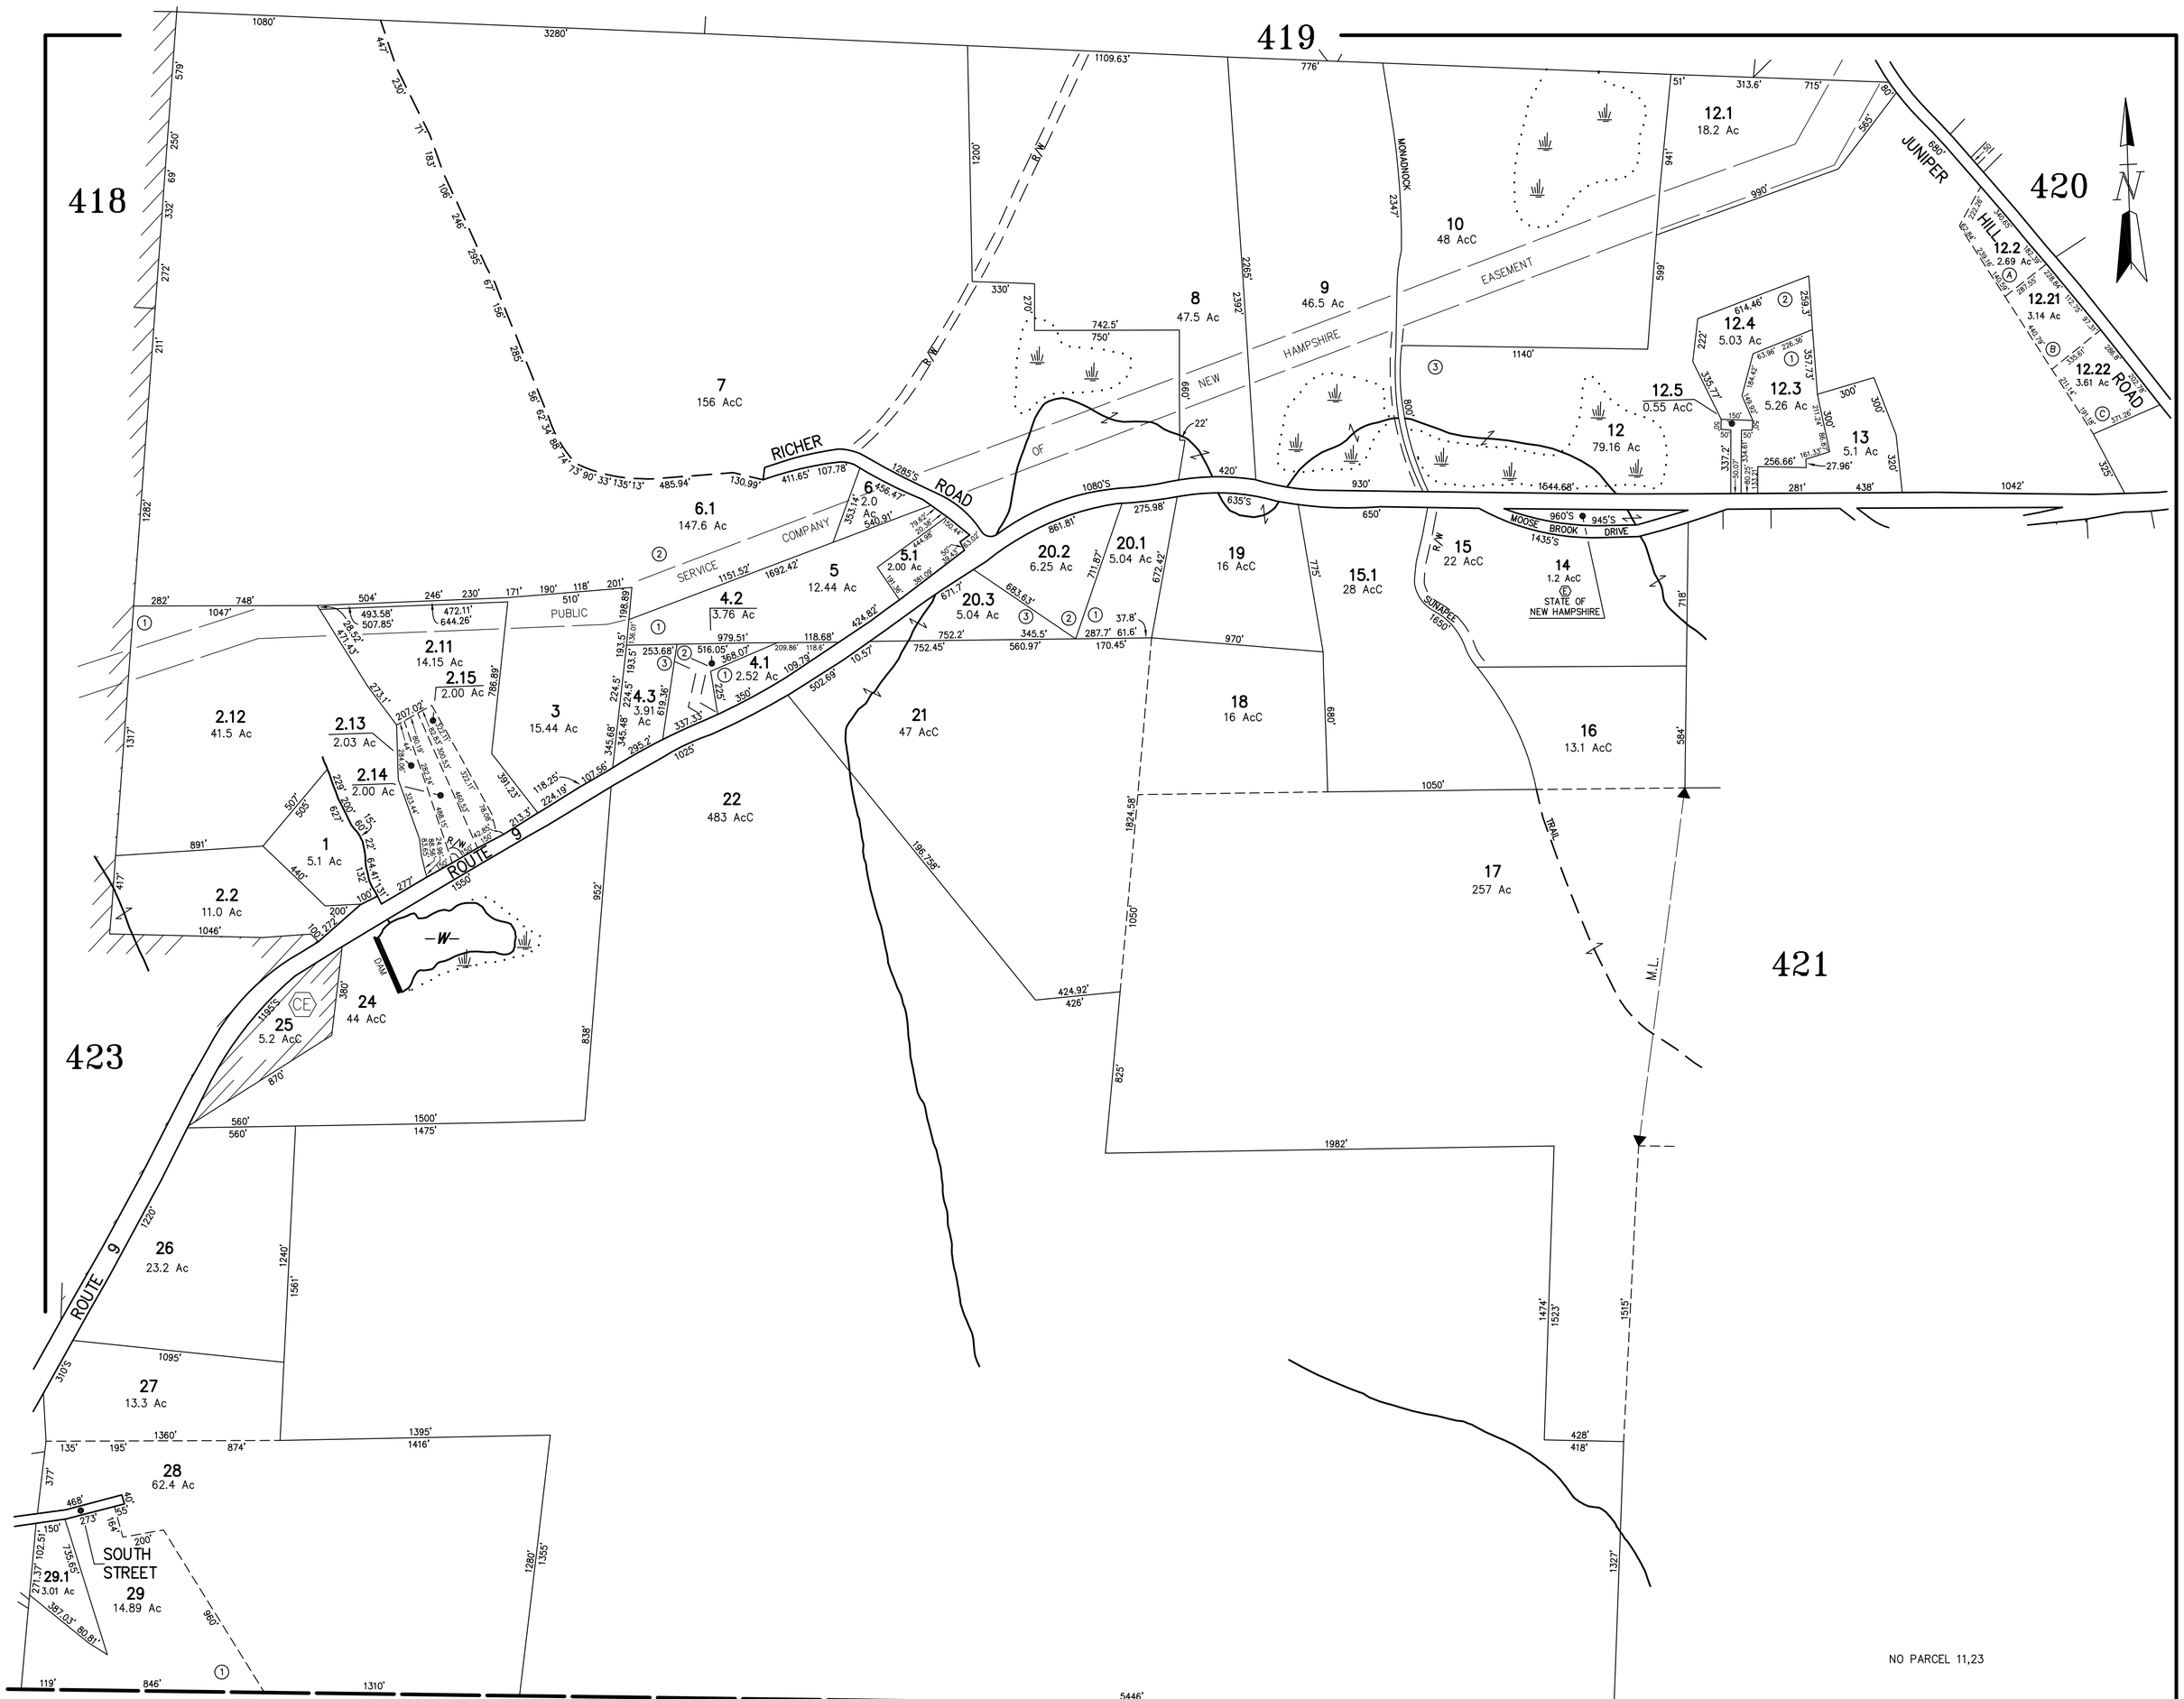

DATE FLIGHT	NELSON		LEGEND		SCALE	TOWN OF	MAP NO.
APRIL 27, 1984	THIS MAP IS FOR ASSESSMENT PURPOSES ONLY. IT IS NOT VALID FOR LEGAL DESCRIPTION NOR CONVEYANCE.	CAI Technologies Precision Mapping. Geospatial Solutions. 11 PLEASANT STREET, LITTLETON, NH 03561 800.322.4540 - WWW.CAI-TECH.COM	ADJACENT SHEET No. 102	COMMON OWNERSHIP / OR	1 INCH = 400' FEET	STODDARD	422
DATE DELIVERY			AREA CALCULATED 8 AcC	DEVELOPMENT LOT No. 2	FEET 400 0 400 800	REVISED THROUGH	
SEPT. 3, 1985			AREA SURVEYED 8.3 Ac	MATCH LINE M.L.	METERS 200 0 200		
			BLOCK LIMIT	RIGHT OF WAY R/W			
			BLOCK NUMBER 02	SCALED DIMENSION S			