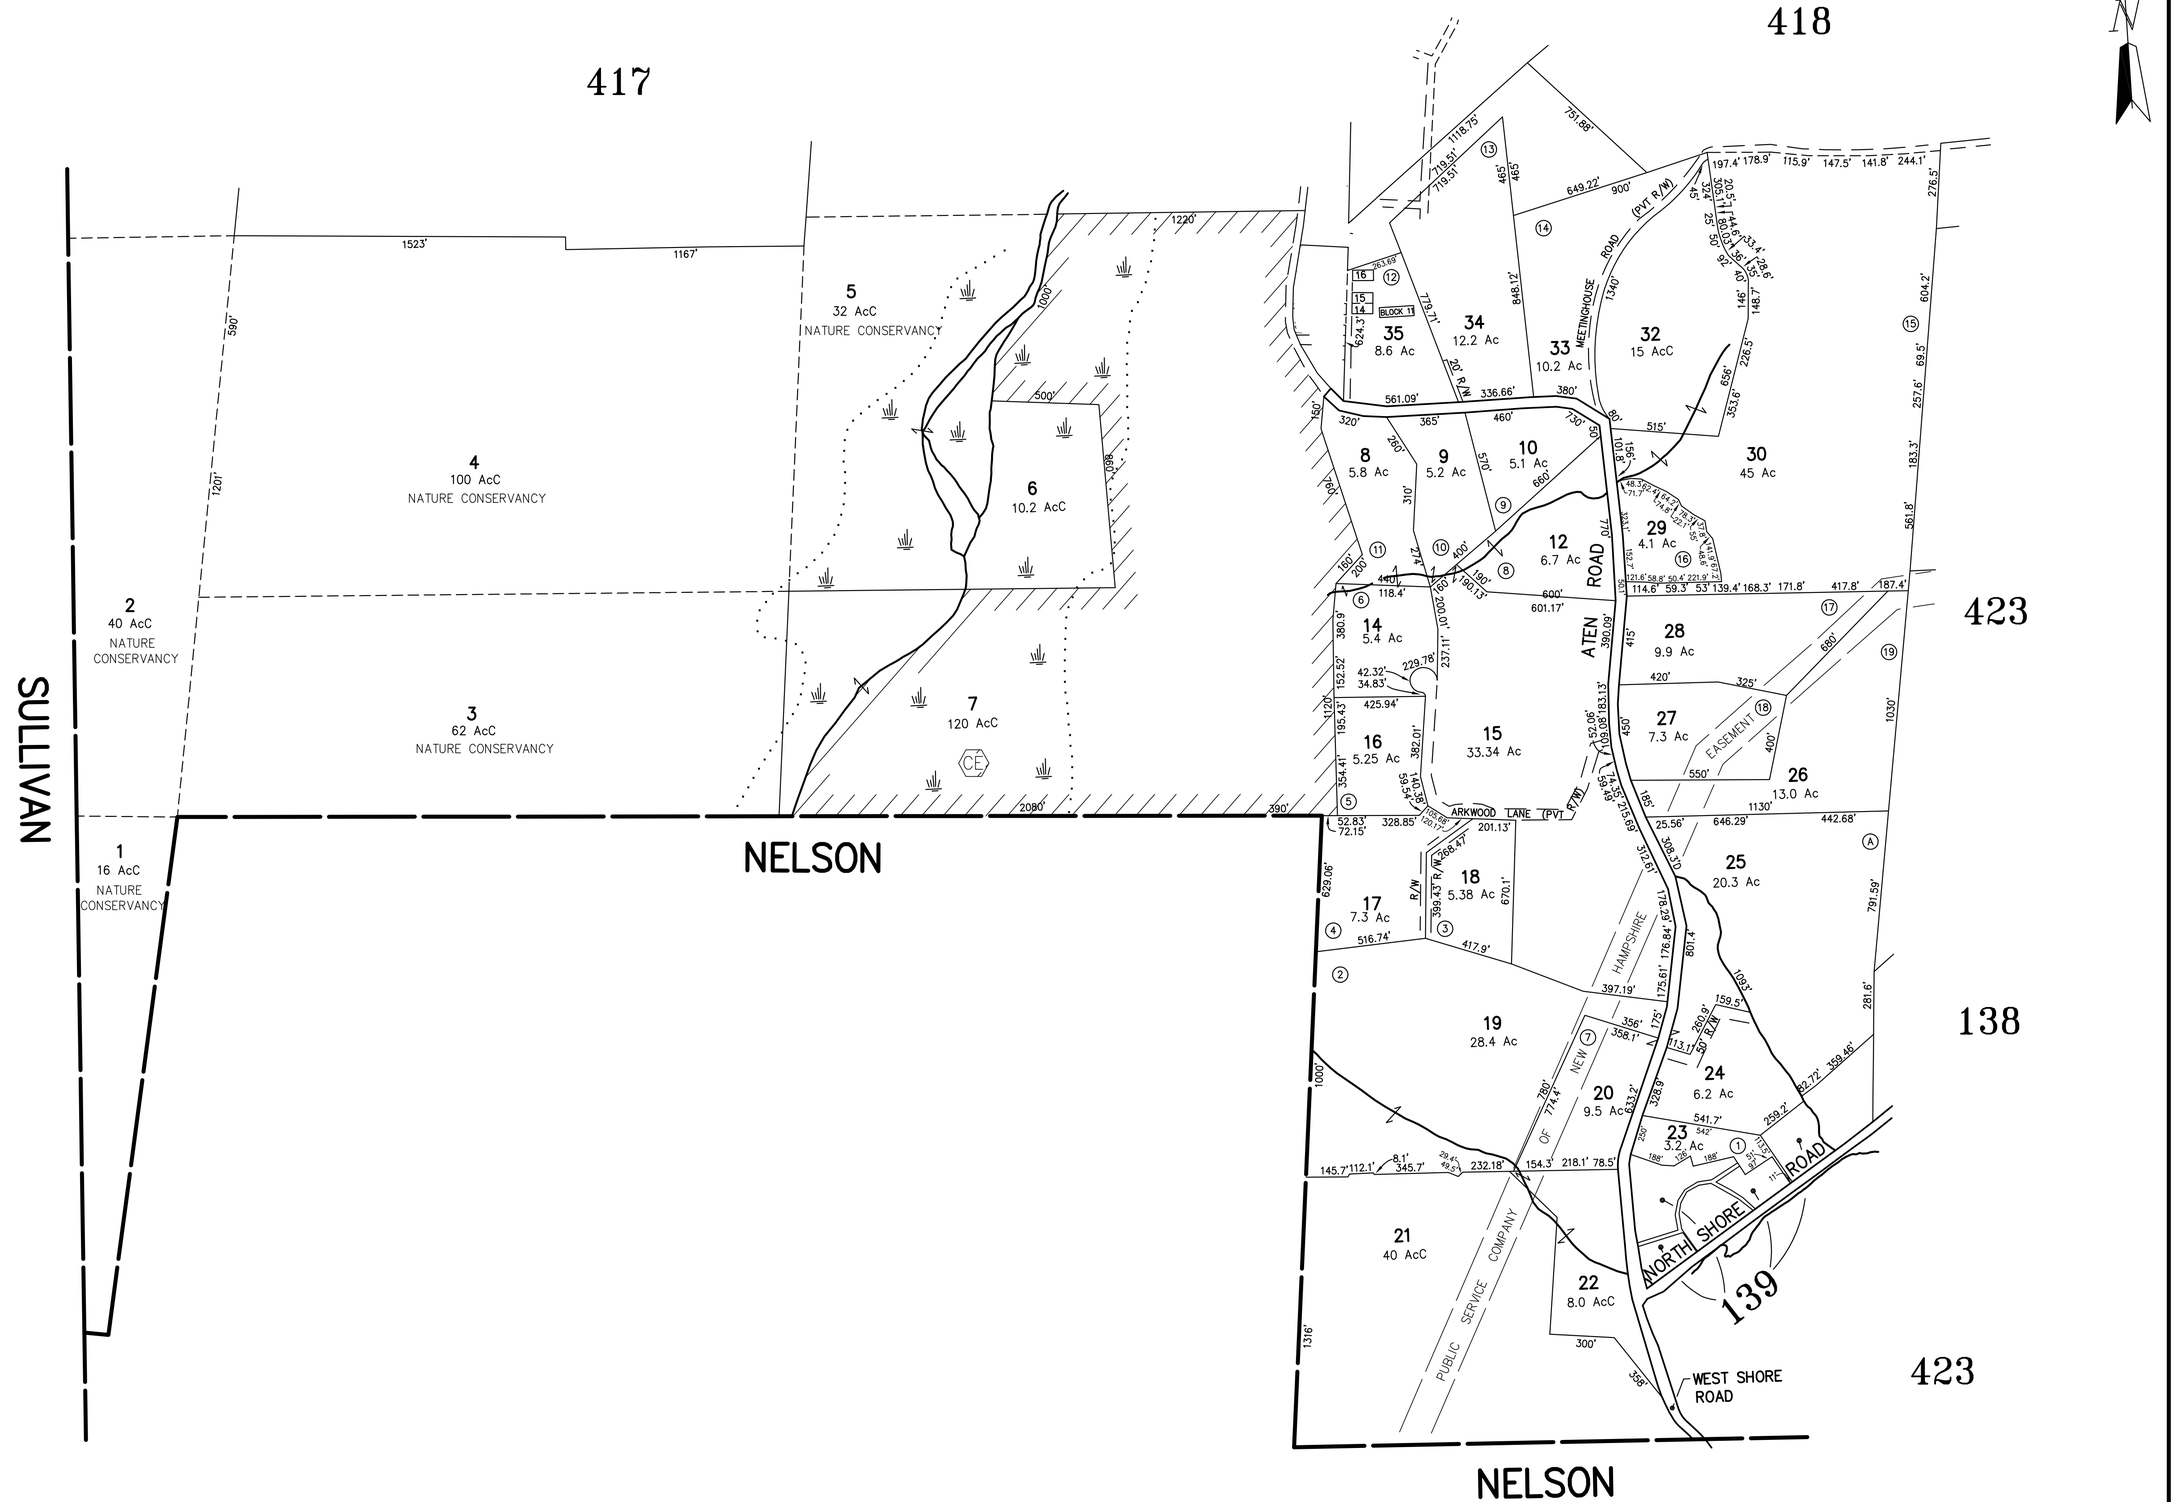

NO PARCEL 11,13,24.2,31

DATE FLIGHT			LEGEND	SCALE	TOWN OF	MAP NO.
APRIL 27, 1984	THIS MAP IS FOR ASSESSMENT PURPOSES ONLY. IT IS NOT VALID FOR LEGAL DESCRIPTION NOR CONVEYANCE.	CAI Technologies Precision Mapping. Geospatial Solutions.	ADJACENT SHEET No. 102	1 INCH = 400' FEET	STODDARD	424
DATE DELIVERY		11 PLEASANT STREET, LITTLETON, NH 03561	AREA CALCULATED 8 AcC	FEET 400 0 400 800		
SEPT. 3, 1985		800.322.4540 - WWW.CAI-TECH.COM	AREA SURVEYED 8.3 Ac	200 0 200 METERS	REVISED THROUGH	
			BLOCK LIMIT			
			BLOCK NUMBER 02			

COMMON OWNERSHIP / OR
DEVELOPMENT LOT No. 2
MATCH LINE M.L.
RIGHT OF WAY R/W
SCALED DIMENSION S