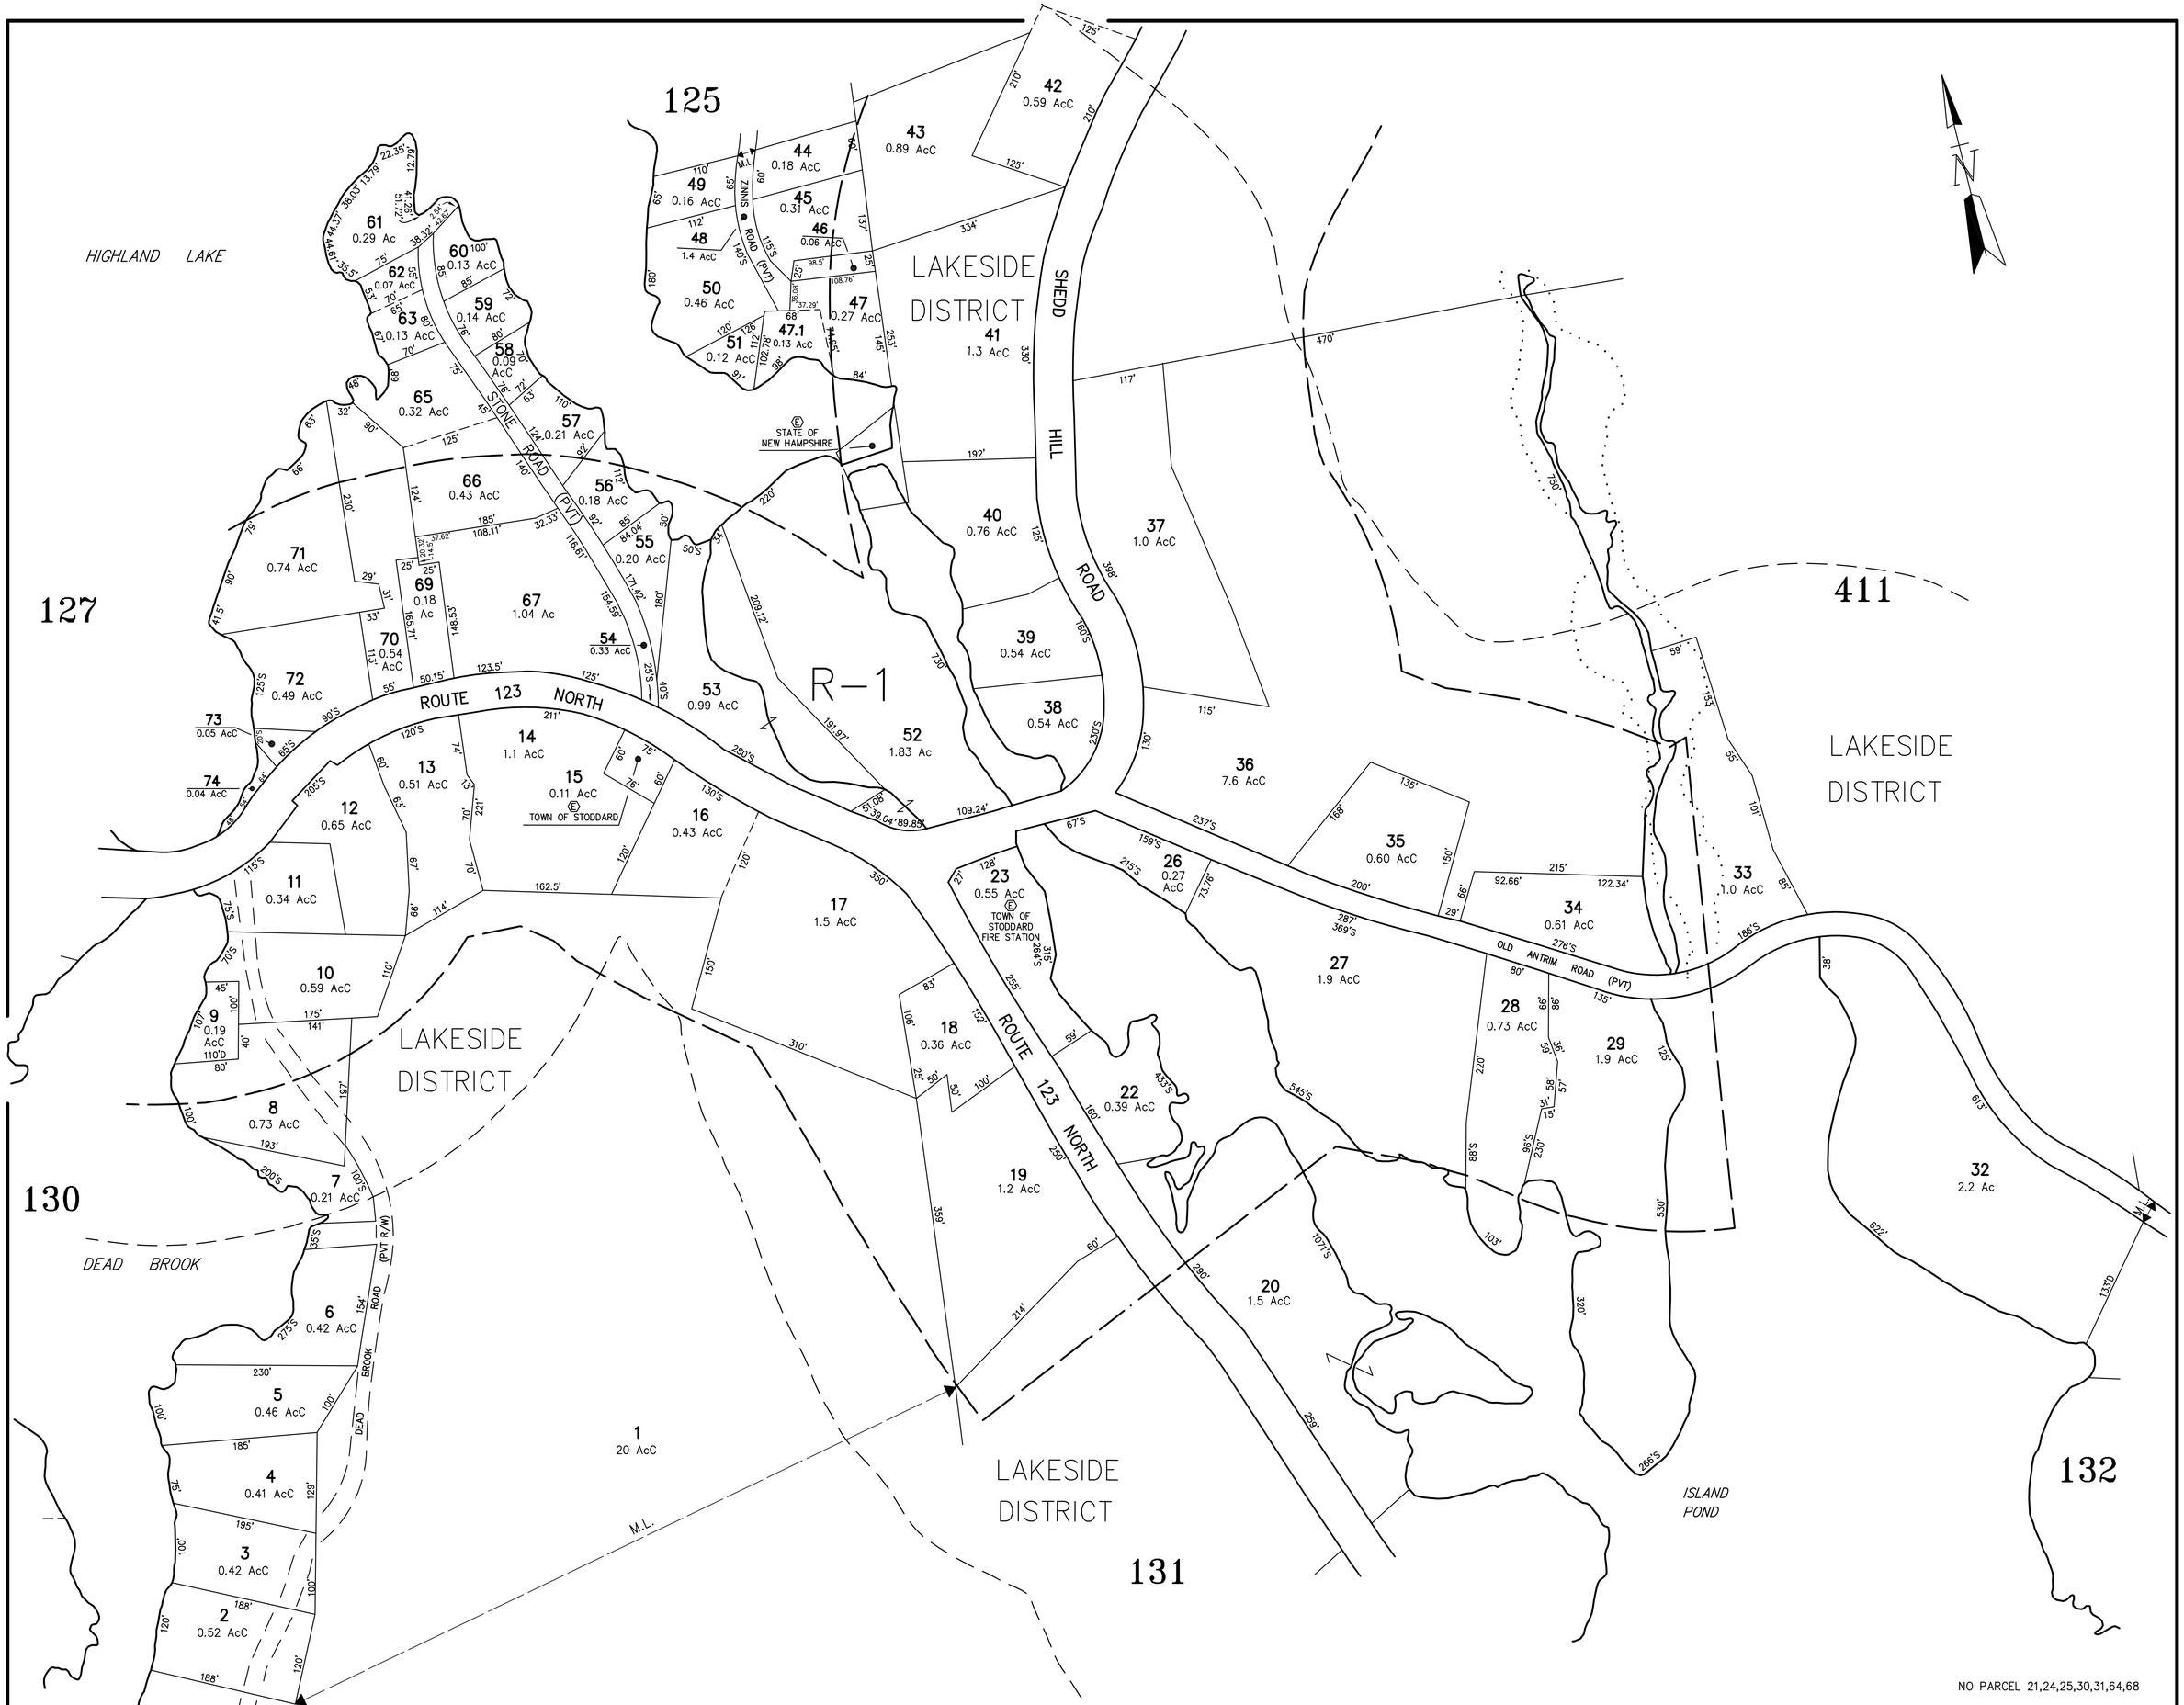


NO PARCEL 21,24,25,30,31,64,68

DATE FLIGHT APRIL 27, 1984 DATE DELIVERY SEPT. 3, 1985	THIS MAP IS FOR ASSESSMENT PURPOSES ONLY. IT IS NOT VALID FOR LEGAL DESCRIPTION NOR CONVEYANCE.	CAI Technologies Precision Mapping. Geospatial Solutions. 11 PLEASANT STREET, LITTLETON, NH 03561 800.322.4540 - WWW.CAI-TECH.COM	LEGEND ADJACENT SHEET No. 102 AREA CALCULATED 8 AcC AREA SURVEYED 8.3 Ac BLOCK LIMIT BLOCK NUMBER 02 COMMON OWNERSHIP DEVELOPMENT LOT No. MATCH LINE RIGHT OF WAY SCALED DIMENSION	SCALE 1 INCH = 100' FEET 100 0 FEET 100 200 50 0 METERS 50	TOWN OF STODDARD REVISED THROUGH	MAP NO. 126