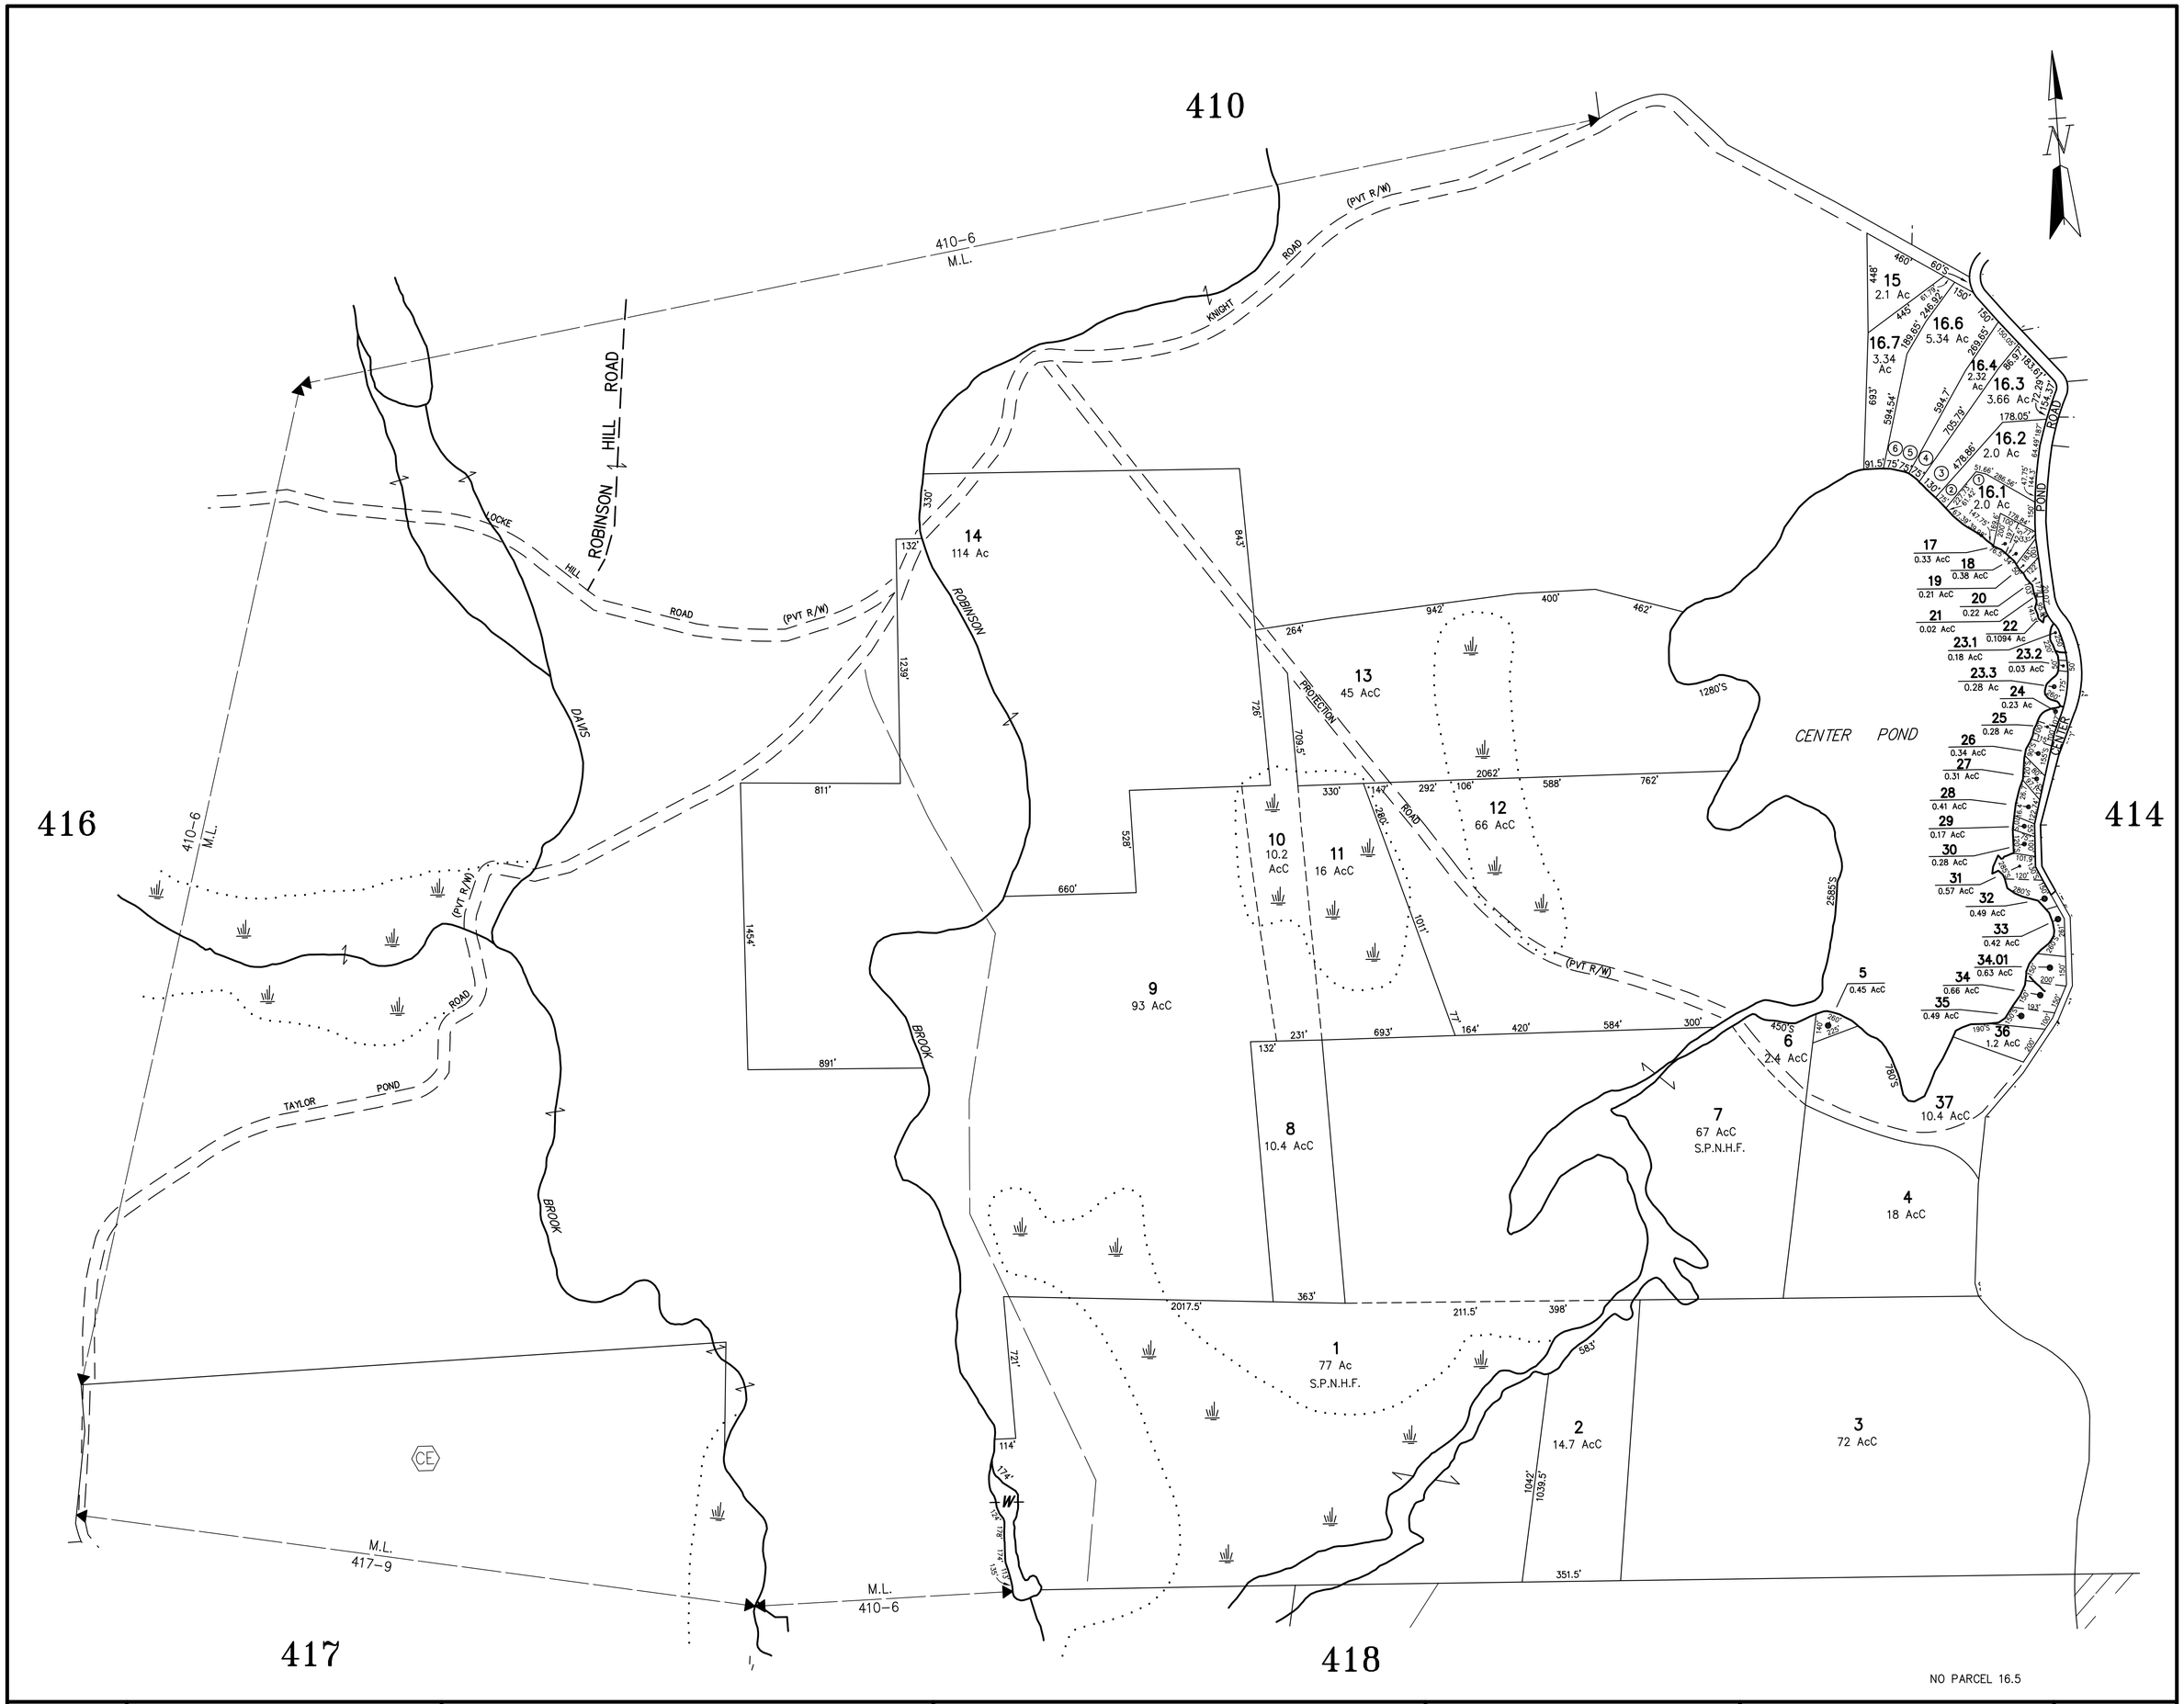

DATE FLIGHT	THIS MAP IS FOR ASSESSMENT PURPOSES ONLY. IT IS NOT VALID FOR LEGAL DESCRIPTION NOR CONVEYANCE.	CAI Technologies Precision Mapping. Geospatial Solutions. 11 PLEASANT STREET, LITTLETON, NH 03561 800.322.4540 - WWW.CAI-TECH.COM	LEGEND	SCALE	TOWN OF	MAP NO.
APRIL 27, 1984			ADJACENT SHEET No. 102	1 INCH = 400' FEET	STODDARD	415
DATE DELIVERY			AREA CALCULATED 8 AcC	FEET 400 0 400 800		
SEPT. 3, 1985			AREA SURVEYED 8.3 Ac	METERS 200 0 200	REVISED THROUGH	
			BLOCK LIMIT			
			BLOCK NUMBER 02			

COMMON OWNERSHIP / OR \
DEVELOPMENT LOT No. 2
MATCH LINE M.L.
RIGHT OF WAY R/W
SCALED DIMENSION S