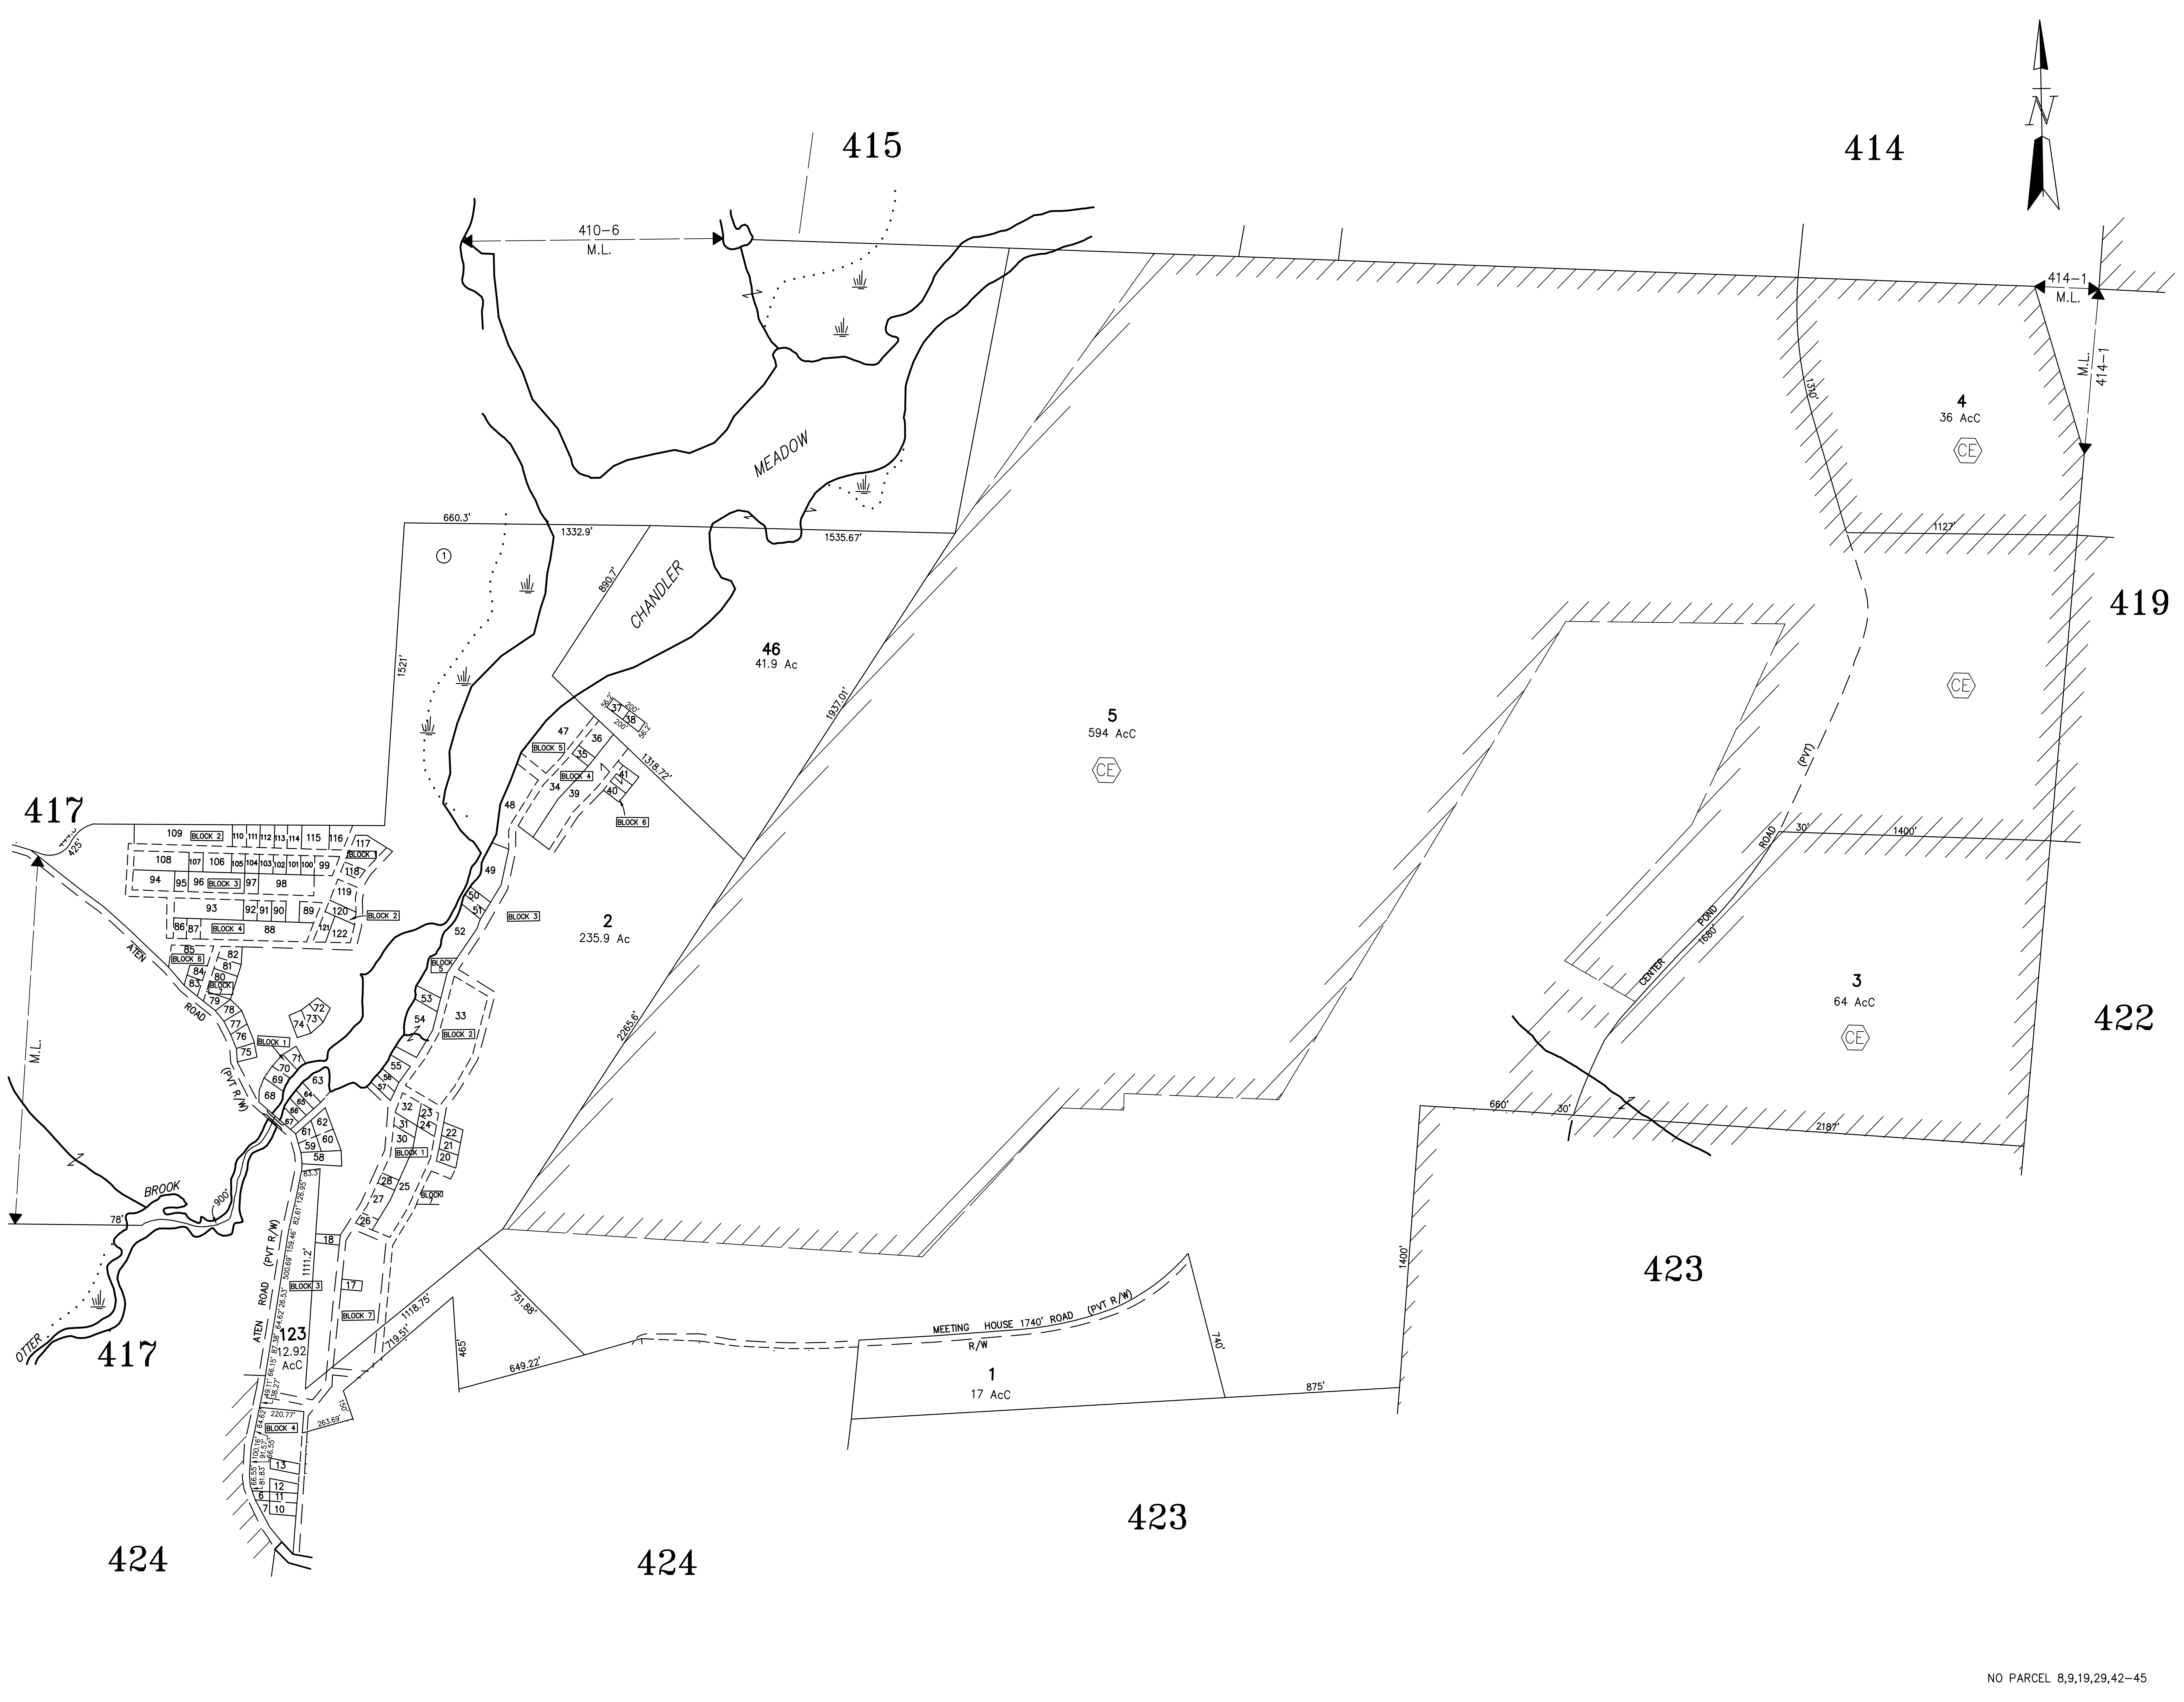

DATE FLIGHT
APRIL 27, 1984
DATE DELIVERY
SEPT. 3, 1985

THIS MAP IS FOR ASSESSMENT PURPOSES ONLY. IT IS NOT VALID FOR LEGAL DESCRIPTION NOR CONVEYANCE.

CAI Technologies
Precision Mapping. Geospatial Solutions.
11 PLEASANT STREET, LITTLETON, NH 03561
800.322.4540 - WWW.CAI-TECH.COM

LEGEND

ADJACENT SHEET No.	102	COMMON OWNERSHIP	⁄ ⁄ OR ∖
AREA CALCULATED	8 AcC	DEVELOPMENT LOT No.	②
AREA SURVEYED	8.3 Ac	MATCH LINE	← M.L. →
BLOCK LIMIT	— — —	RIGHT OF WAY	R/W
BLOCK NUMBER	02	SCALED DIMENSION	S

SCALE
1 INCH = 400' FEET

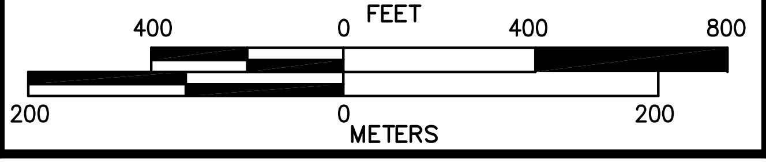

TOWN OF
STODDARD
REVISED THROUGH

MAP NO.
418